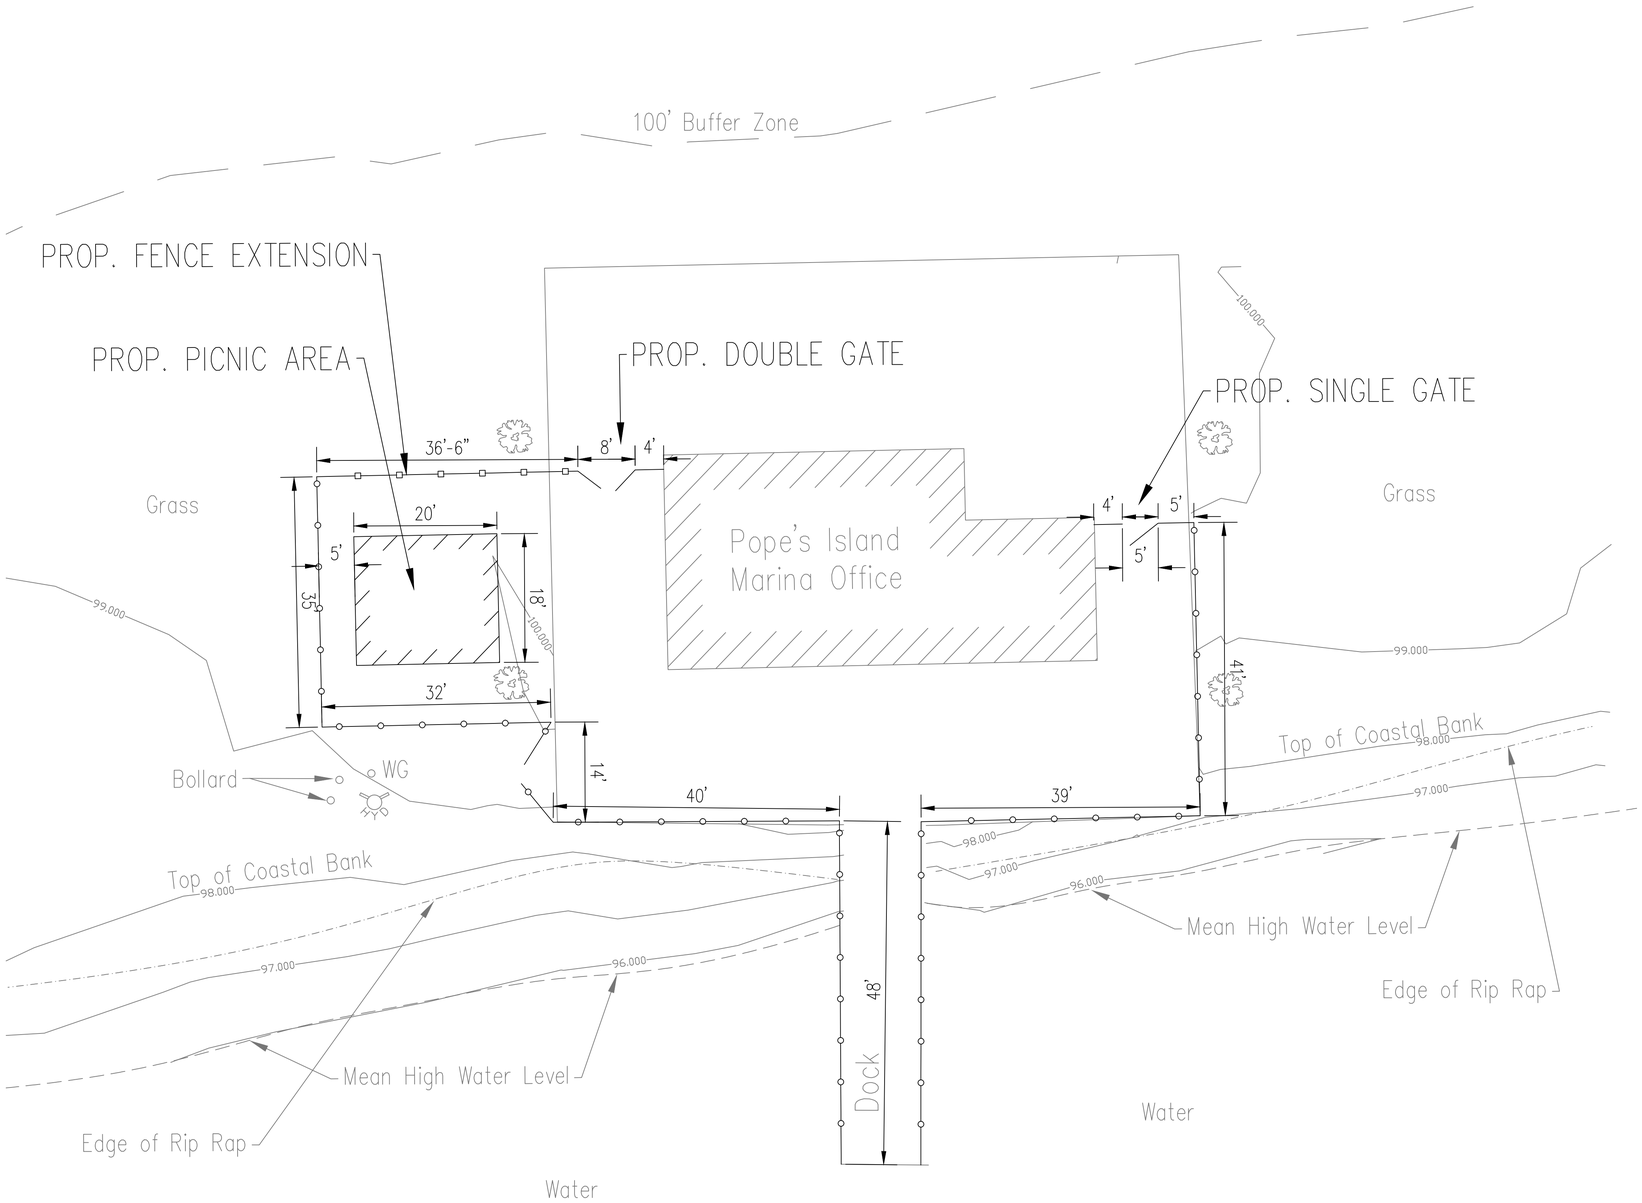

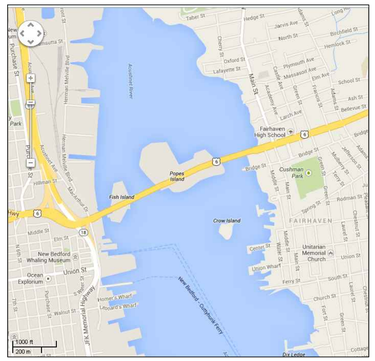

LOCUS MAP

Existing Chain Link Fence

PROP. CHAIN LINK FENCE

PROP. ORNAMENTAL ALUMINUM FENCE

10 0 10 20 40

(IN FEET)

1 inch = 10 ft.

Note: All topographic contour lines have been generated using an assumed datum.

CONSTRUCTION PLAN

CITY OF NEW BEDFORD

DEPARTMENT OF PUBLIC INFRASTRUCTURE

Pope's Island Marina

DESIGNED BY: SD, AK	SCALE: 1" = 10'
CHECKED BY: SD	DATE : MARCH 2014