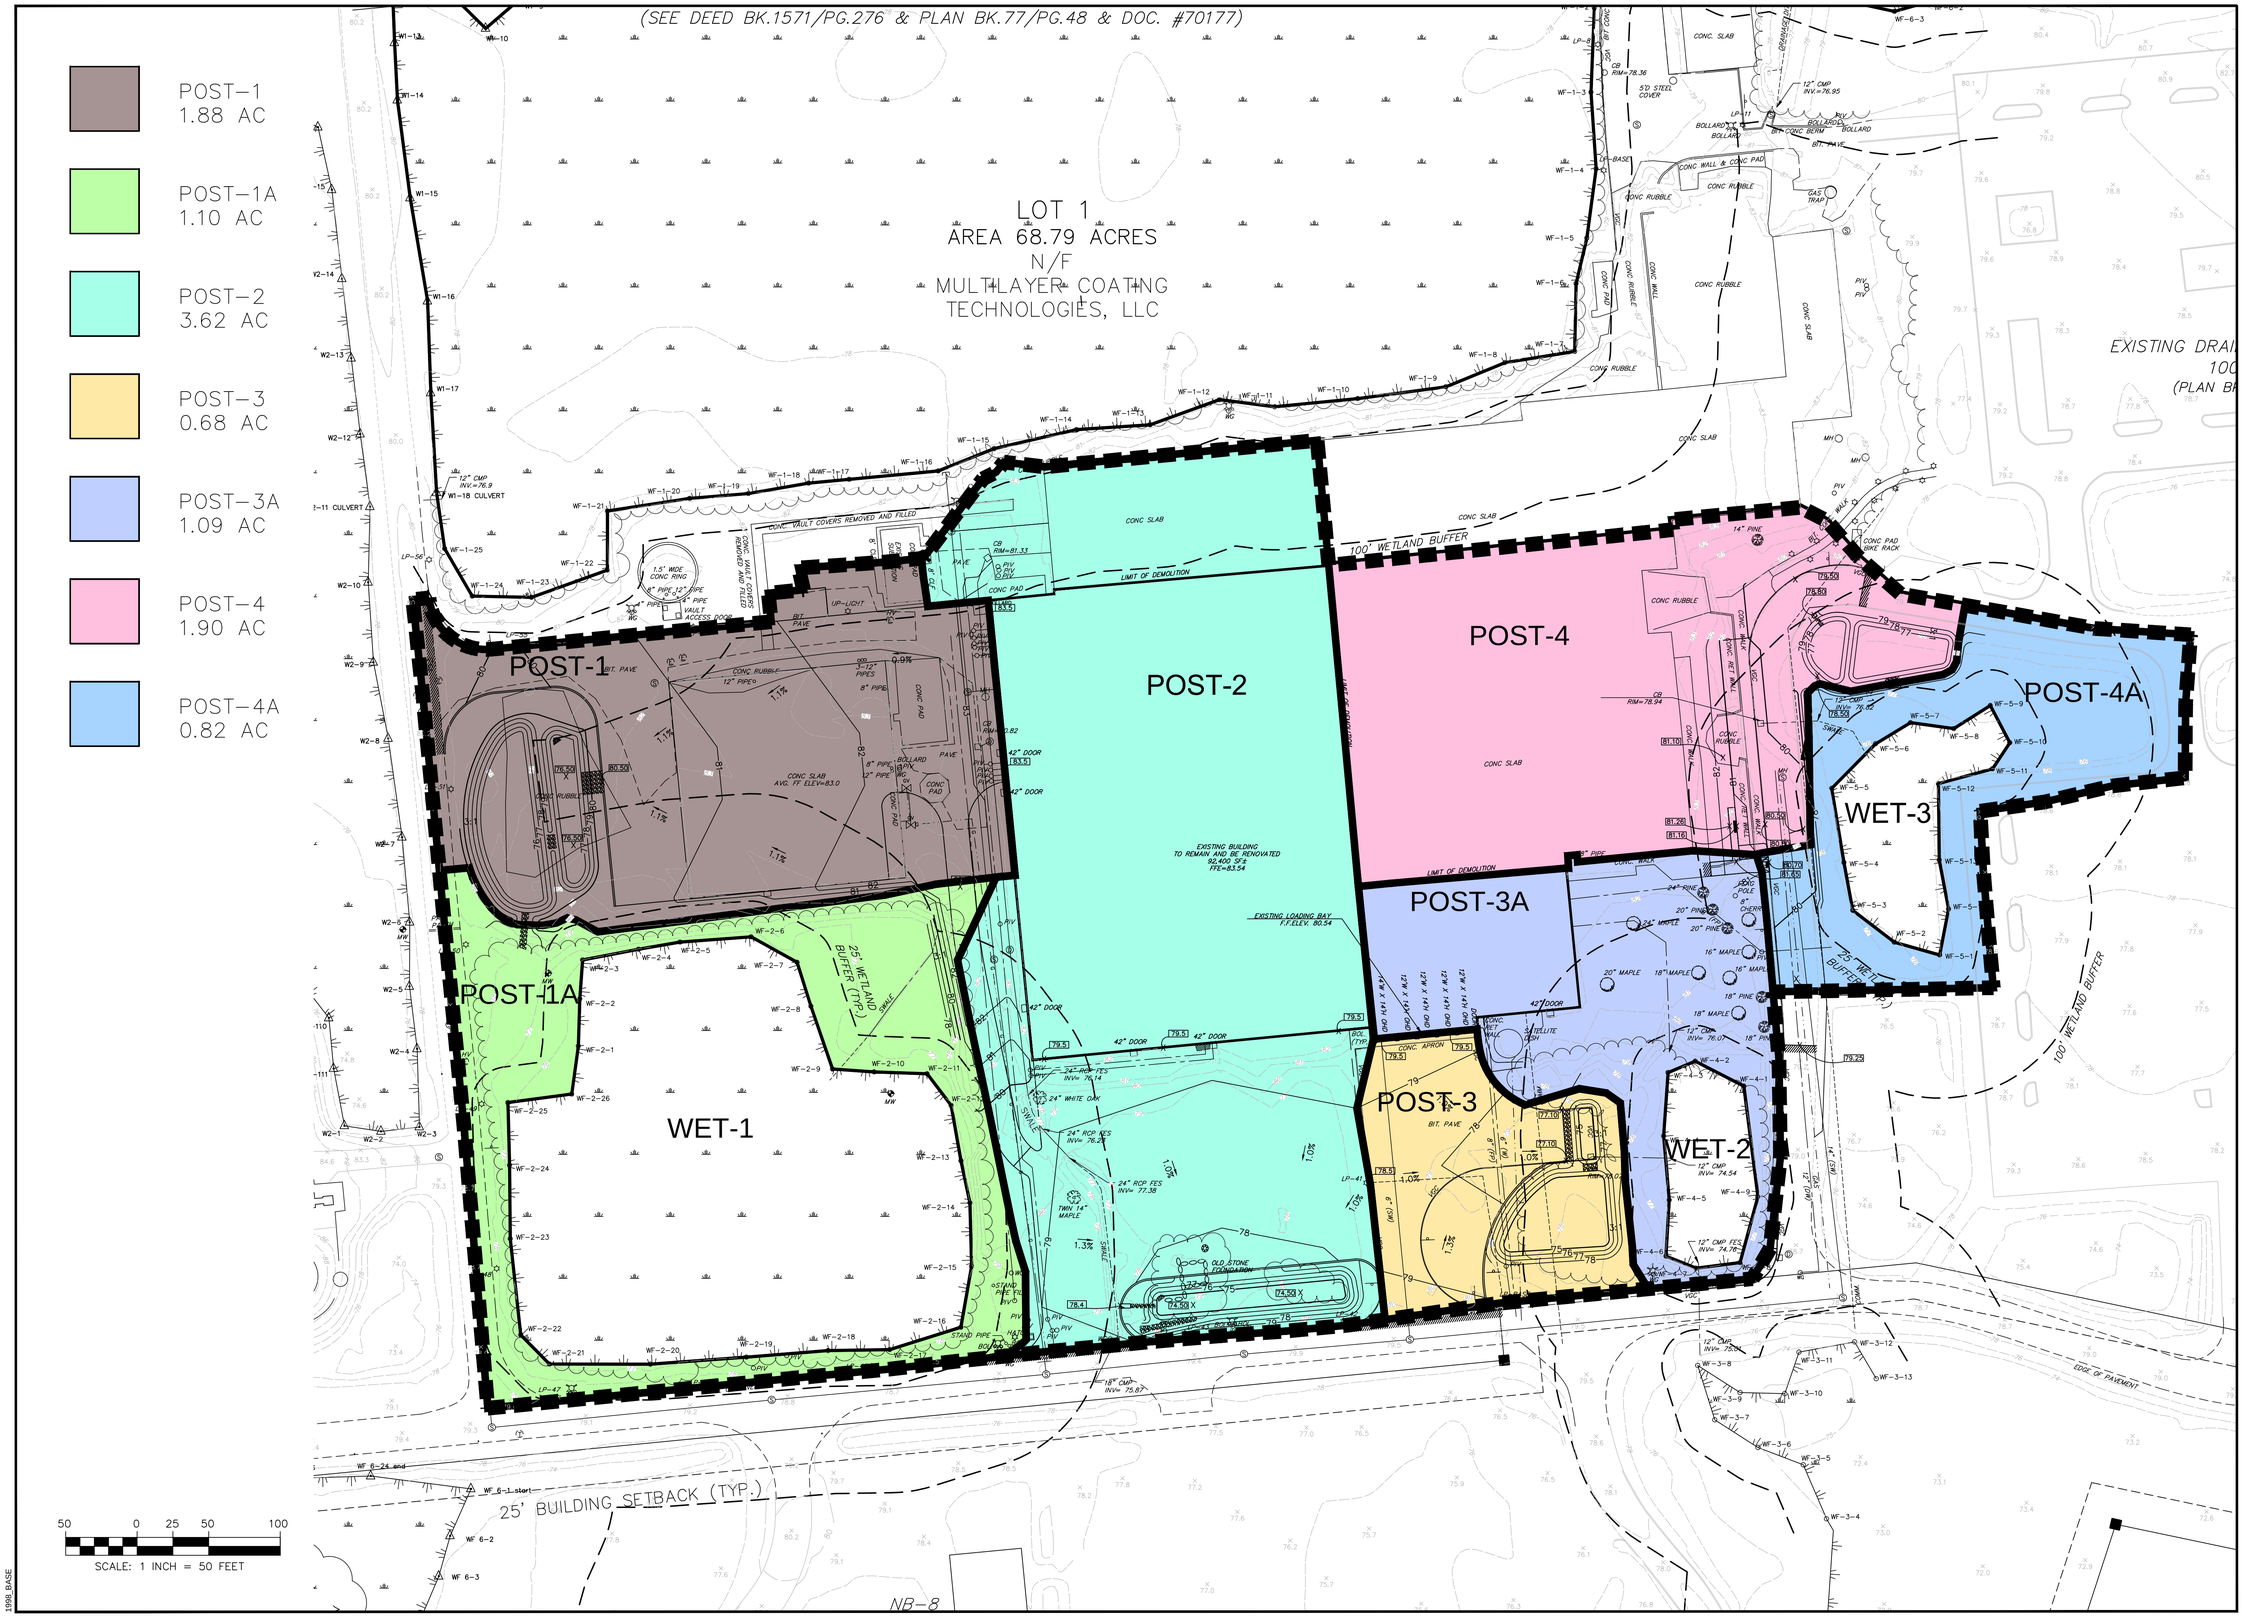

FIELD ENGINEERING CO., INC.
CONSULTING ENGINEERS

11D INDUSTRIAL DRIVE
P.O. BOX 1178
MATTAPOISETT, MA 02739
TEL: (508) 758-2749
FAX: (508) 758-2849

THE CROCKER BUILDING
4 COURT STREET SUITE 104
TAUNTON, MA 02780
TEL: (508) 824-9279
FAX: (508) 824-9276

Revisions

No.	Description	Date	Appvd.

Date: 5/7/14

Scale: 1"=50'

Drawn By	Designed By	Checked By
DTB	RRR/DTB	RRR

Issued For: PERMITTING

PROPOSED SITE DEVELOPMENT
LOGAL, LLC

100 DUCHAINE BOULEVARD
NEW BEDFORD, MASSACHUSETTS

Drawing Title: POST DEVELOPMENT WATERSHED PLAN

Project No.	Sheet
1998	1 OF 1

POST-1

1998_BASE