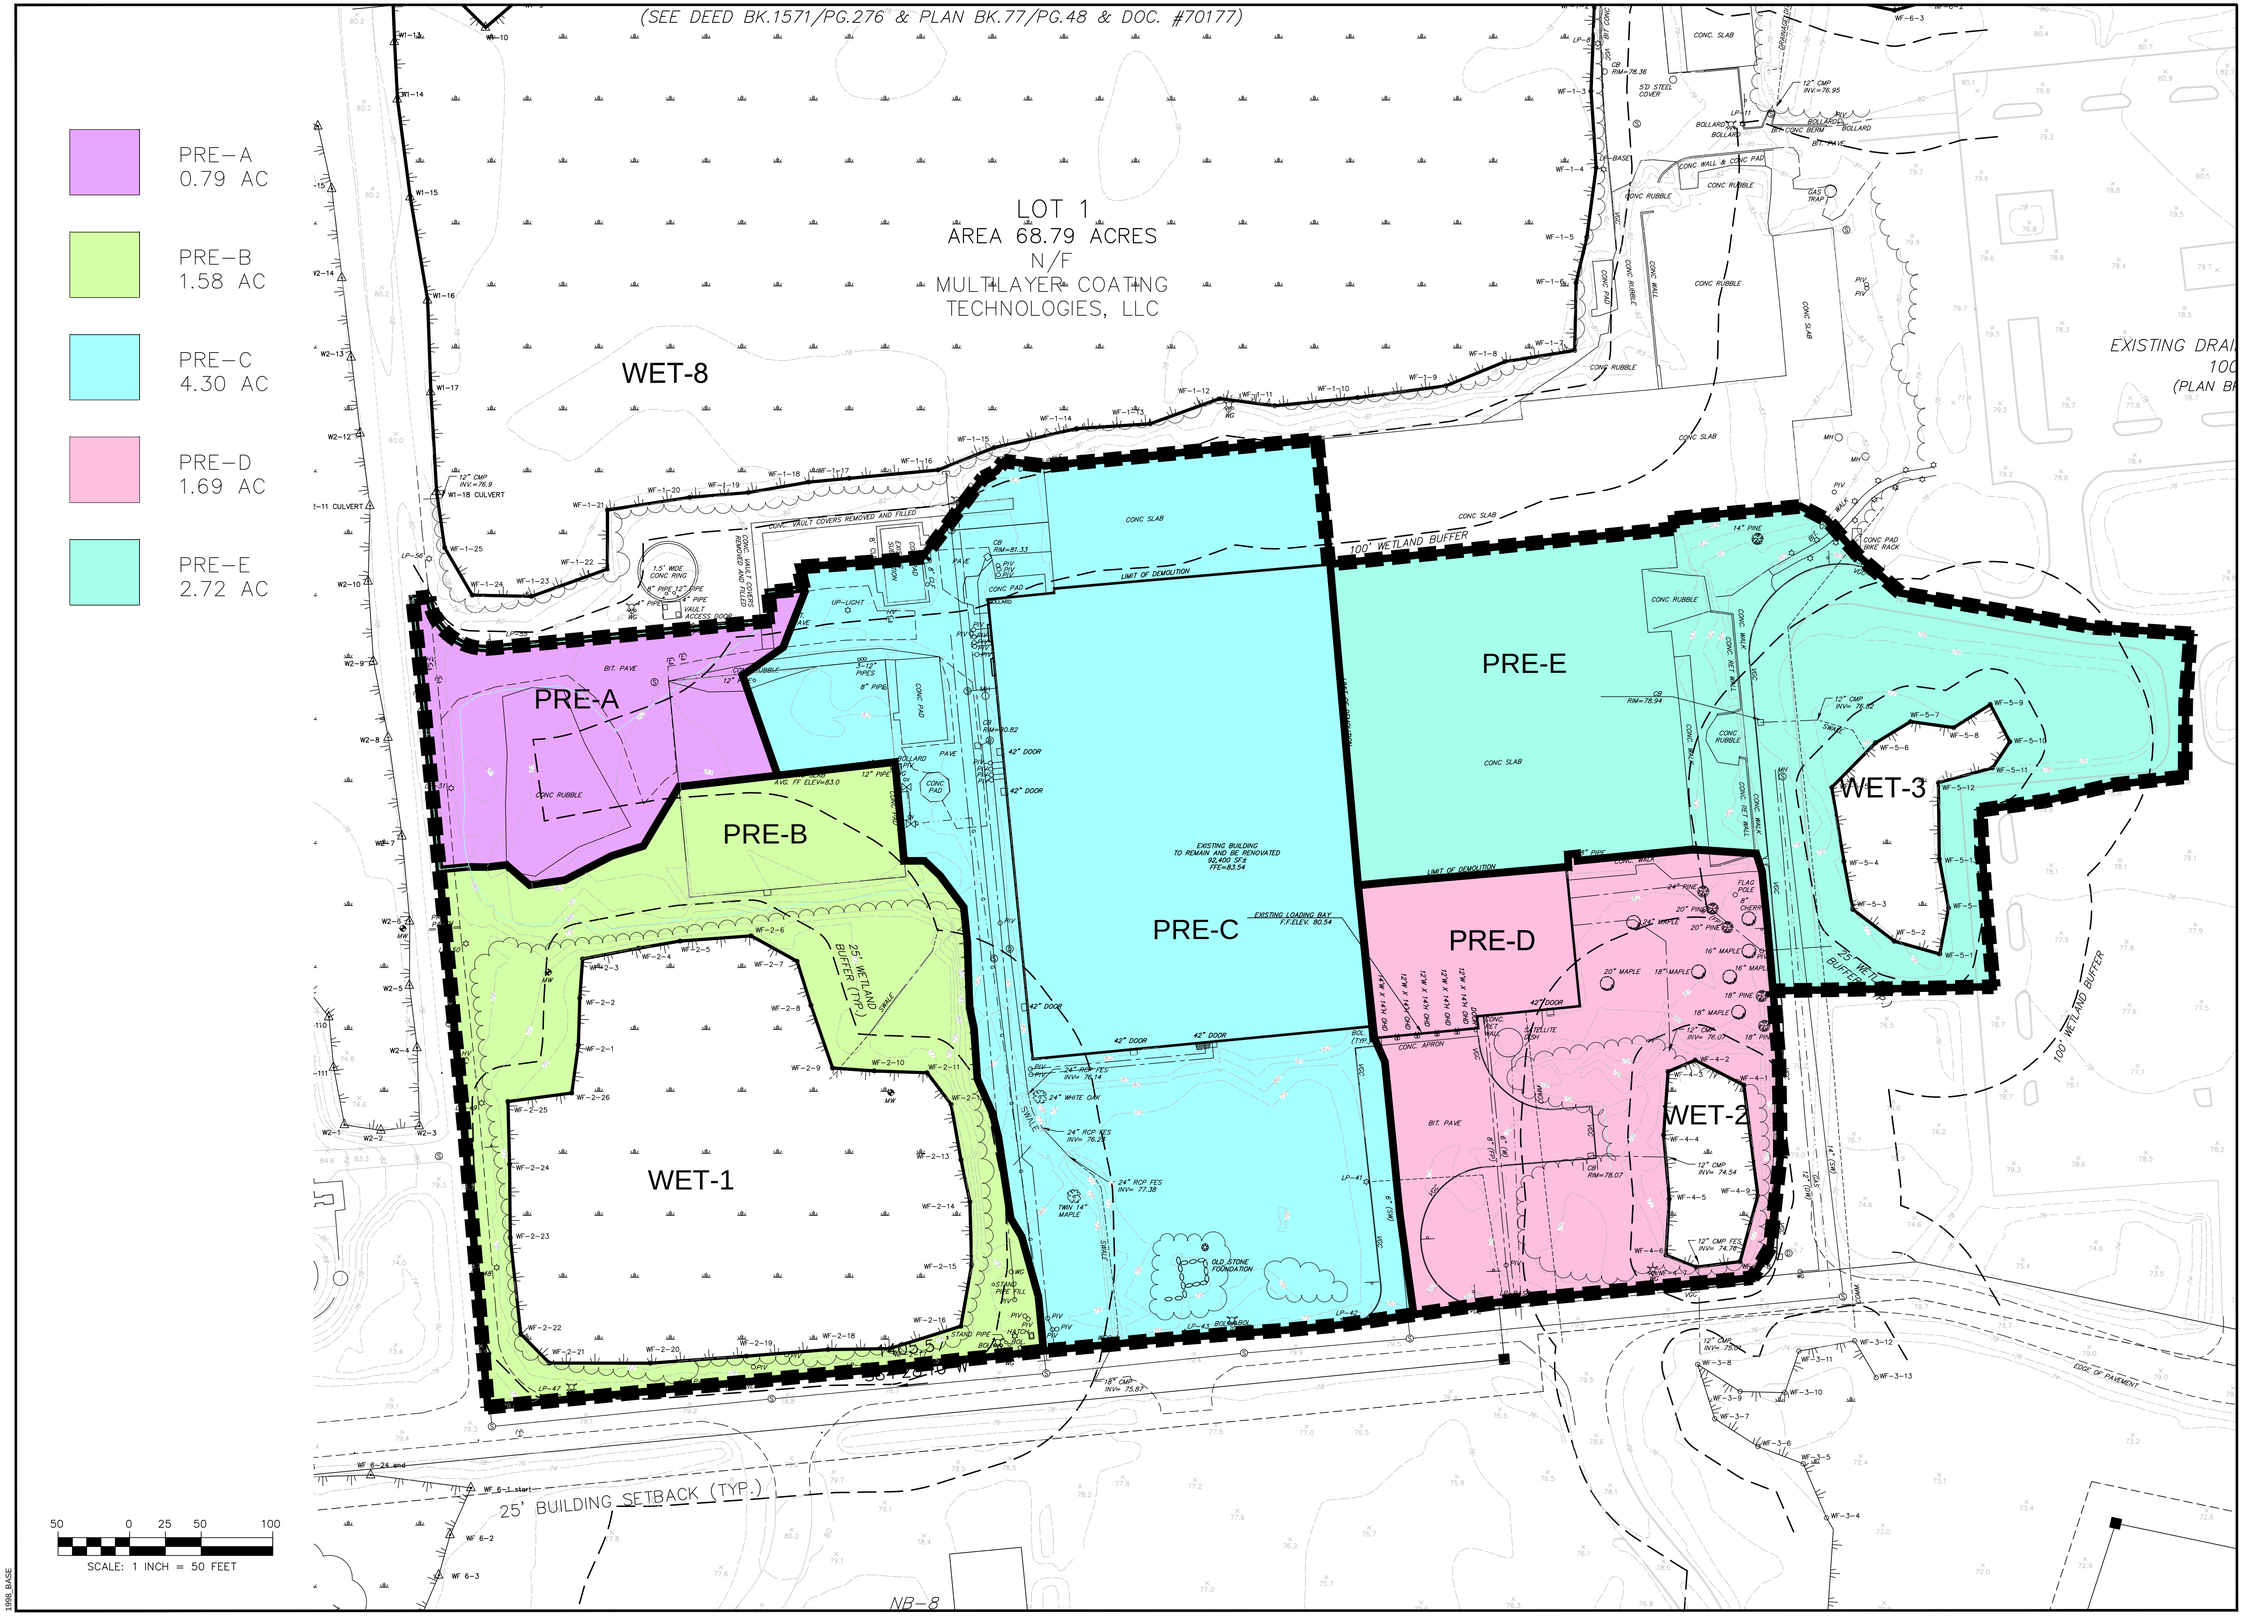



FIELD ENGINEERING CO., INC.
CONSULTING ENGINEERS

11D INDUSTRIAL DRIVE
P.O. BOX 1178
MATTAPOISETT, MA 02739
TEL: (508) 758-2749
FAX: (508) 758-2849

THE CROCKER BUILDING
4 COURT STREET SUITE 104
TAUNTON, MA 02780
TEL: (508) 824-9279
FAX: (508) 824-9276


Revisions

| No. | Description | Date | Appvd. |
|---|---|---|---|

Date: 5/7/14

Scale: 1"=50'

| Drawn By | Designed By | Checked By |
|---|---|---|
| DTB | RRR/DTB | RRR |

Issued For: PERMITTING

PROPOSED SITE DEVELOPMENT
LOGAL, LLC

100 DUCHAINE BOULEVARD
NEW BEDFORD, MASSACHUSETTS

Drawing Title: PRE DEVELOPMENT WATERSHED PLAN

| Project No. | Sheet |
|---|---|
| 1998 | 1 OF 1 |

PRE-1

1998_BASE