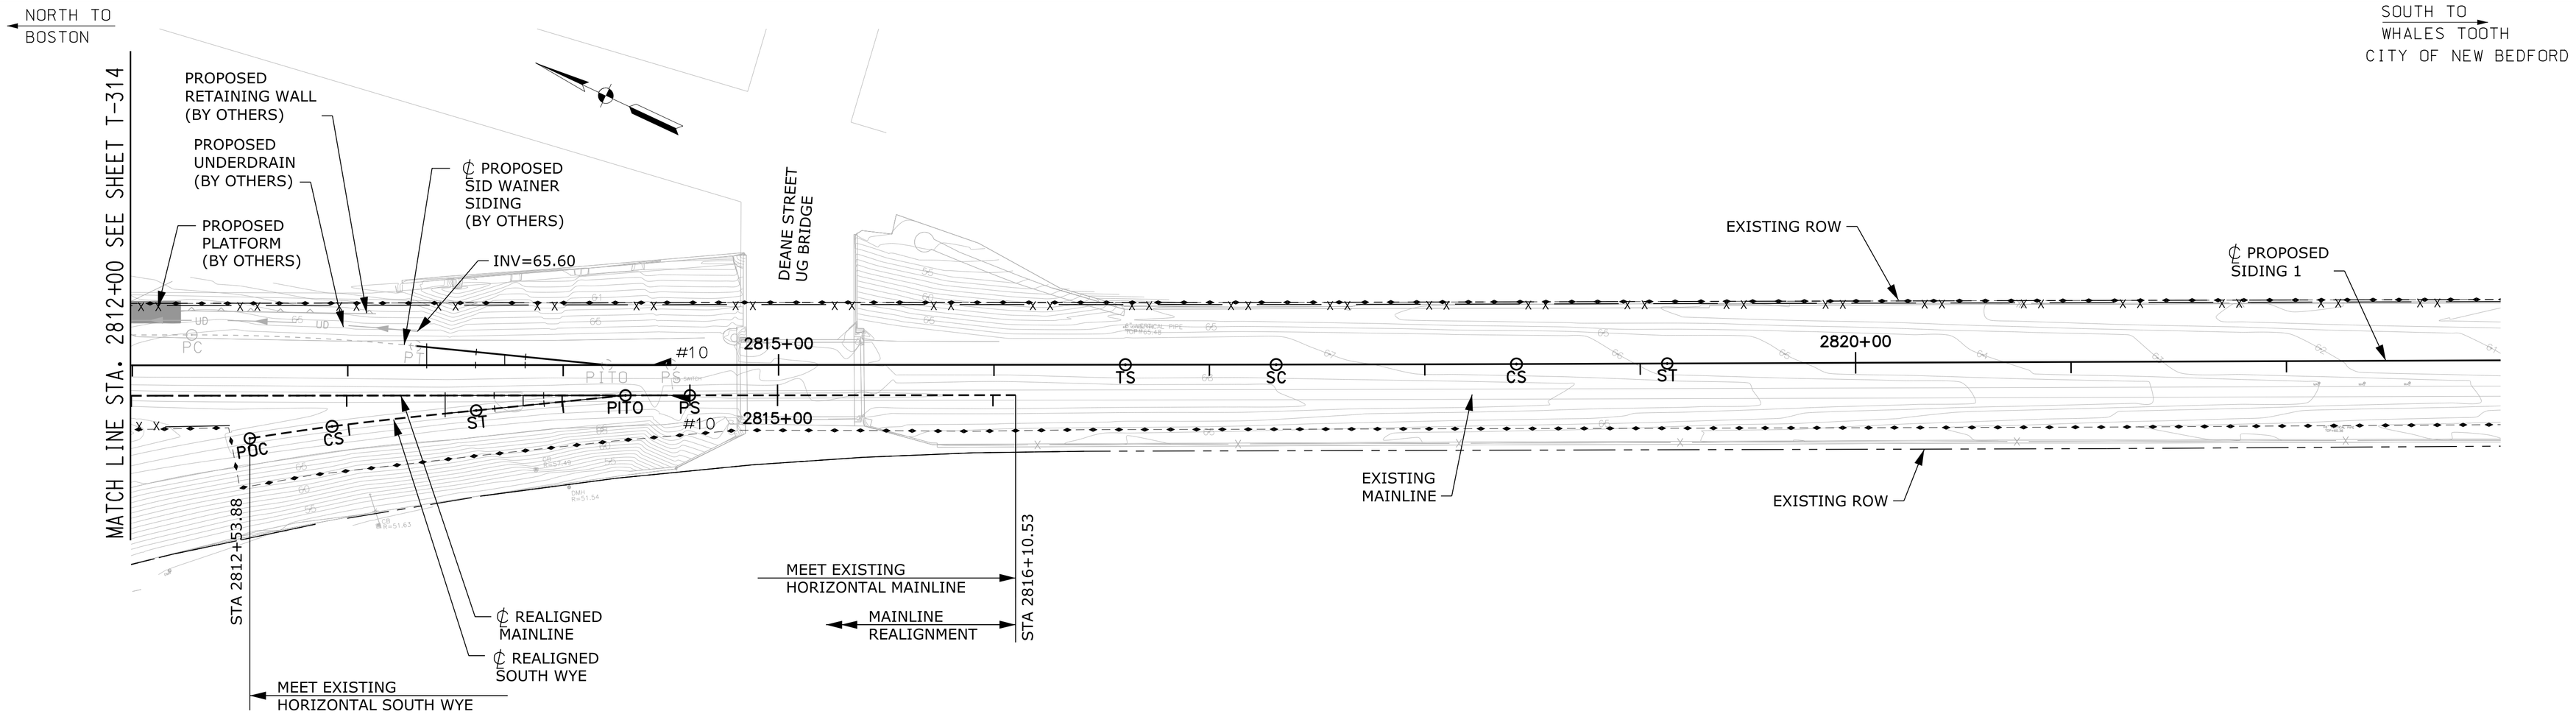

PLAN

HORIZ. 40 0 40 80

(SCALE IN FEET)

ISSUE	DATE	DESCRIPTION	BY	CHKD.	APP.

MASSACHUSETTS BAY TRANSPORTATION AUTHORITY

SOUTH COAST RAIL
GRADE CROSSING IMPROVEMENTS
CONTRACT NO. K78CN01

NEW BEDFORD
TRACK DRAINAGE PLAN
STA 2812+00 TO STA 2823+00

HNTB
300 APOLLO DRIVE
CHELMSFORD, MA 01824
(978) 905-4000

PROJECT MANAGER Date

MASSACHUSETTS BAY TRANSPORTATION AUTHORITY

APPROVED BY:

PROJECT MANAGER Date

		DES. BY	DR. BY	CHK. BY
HORIZ:	AS SHOWN	SS	SS	ECD
VERT:	AS SHOWN			
DATE:	08/15/2014			

PLAN NO.

SHEET T-315

ISSUE

PLOT DATE: 30-JUL-2014
FILE NAME: \\lexw00\Pmwork\JOBS\60439 MBTA DSN & Constr GEC 2013\TechProd\TO No.1 SCR Grade Crossings\CADD\Track\Sheets\TR-New Bedford Sheet D315.dgn
XREF FILES: