PLAN ACCOMPANYING PETITION OF:
VVK REALTY, LLC
99 FLAG SWAMP RD, NORTH DARTMOUTH, MA 02747

TO LICENSE AND MAINTAIN A PILE-ANCHORED FLOATING DOCK SYSTEM CONNECTED TO AN EXISTING TIMBER PIER VIA PROPOSED GANGWAYS, ALONG WITH THE INSTALLATION OF MOORINGS.
BUZZARD'S BAY
BRISTOL COUNTY, MASSACHUSETTS

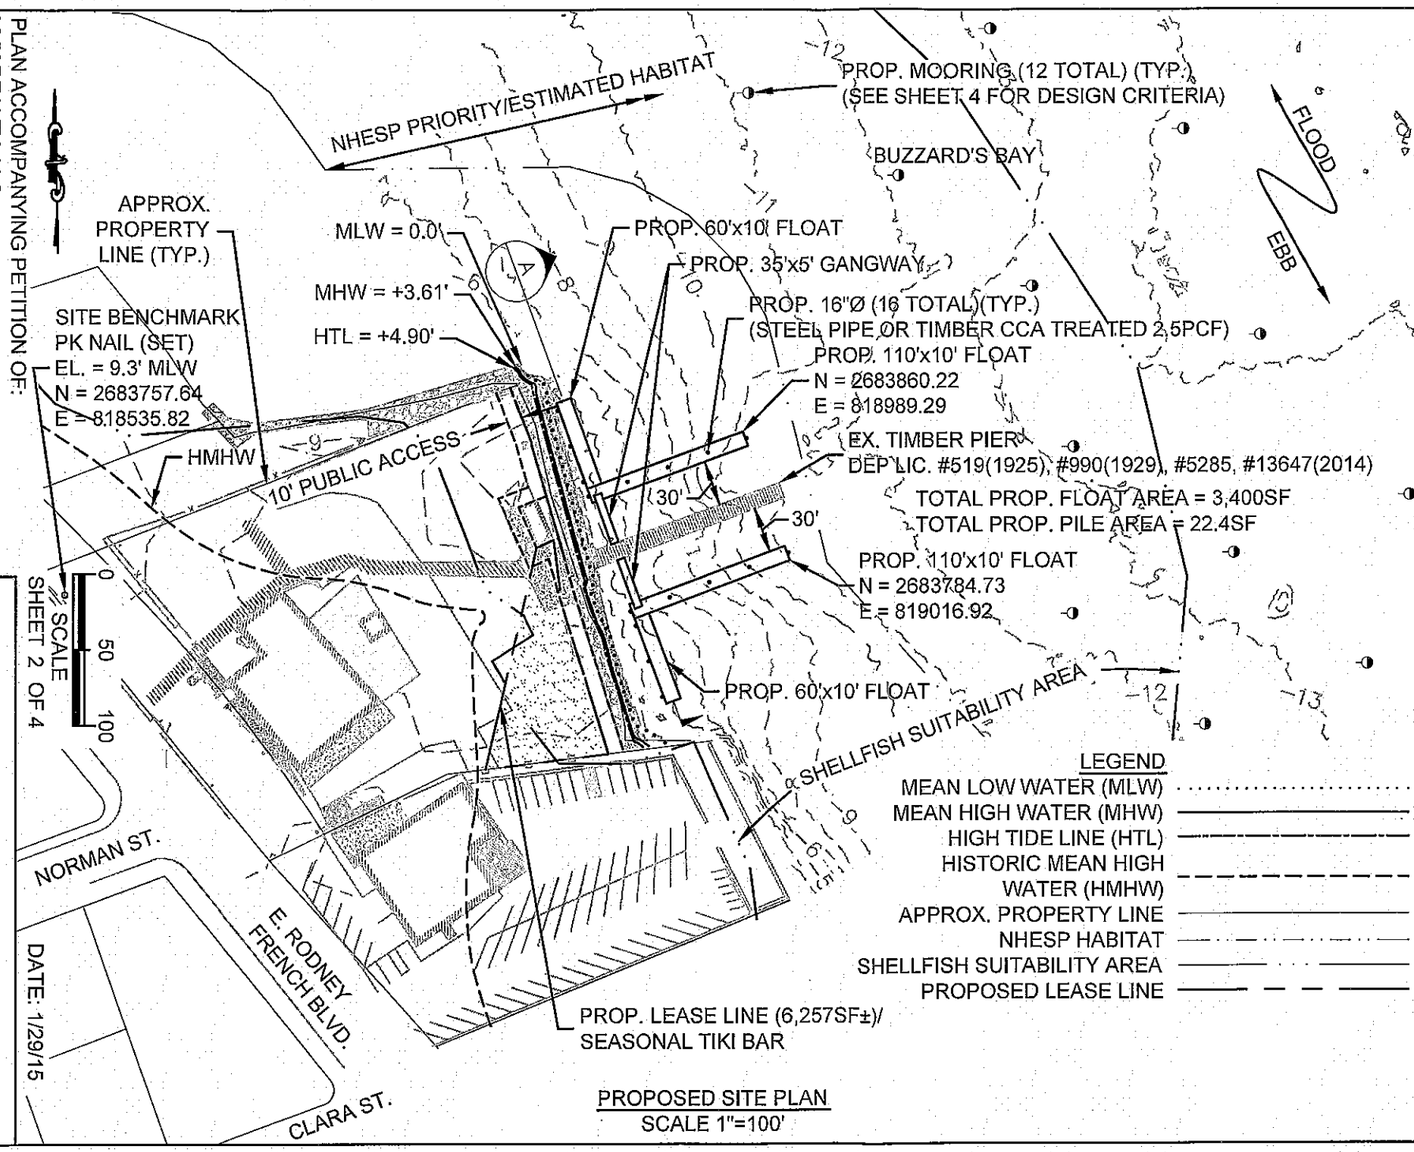

PROPOSED SITE PLAN
SCALE 1"=100'

DATE: 1/29/15

GENERAL LAW 36 SECTION 13-A
I CERTIFY THAT THIS PLAN CONFORMS WITH THE RULES AND REGULATIONS OF THE REGISTERS OF DEEDS.