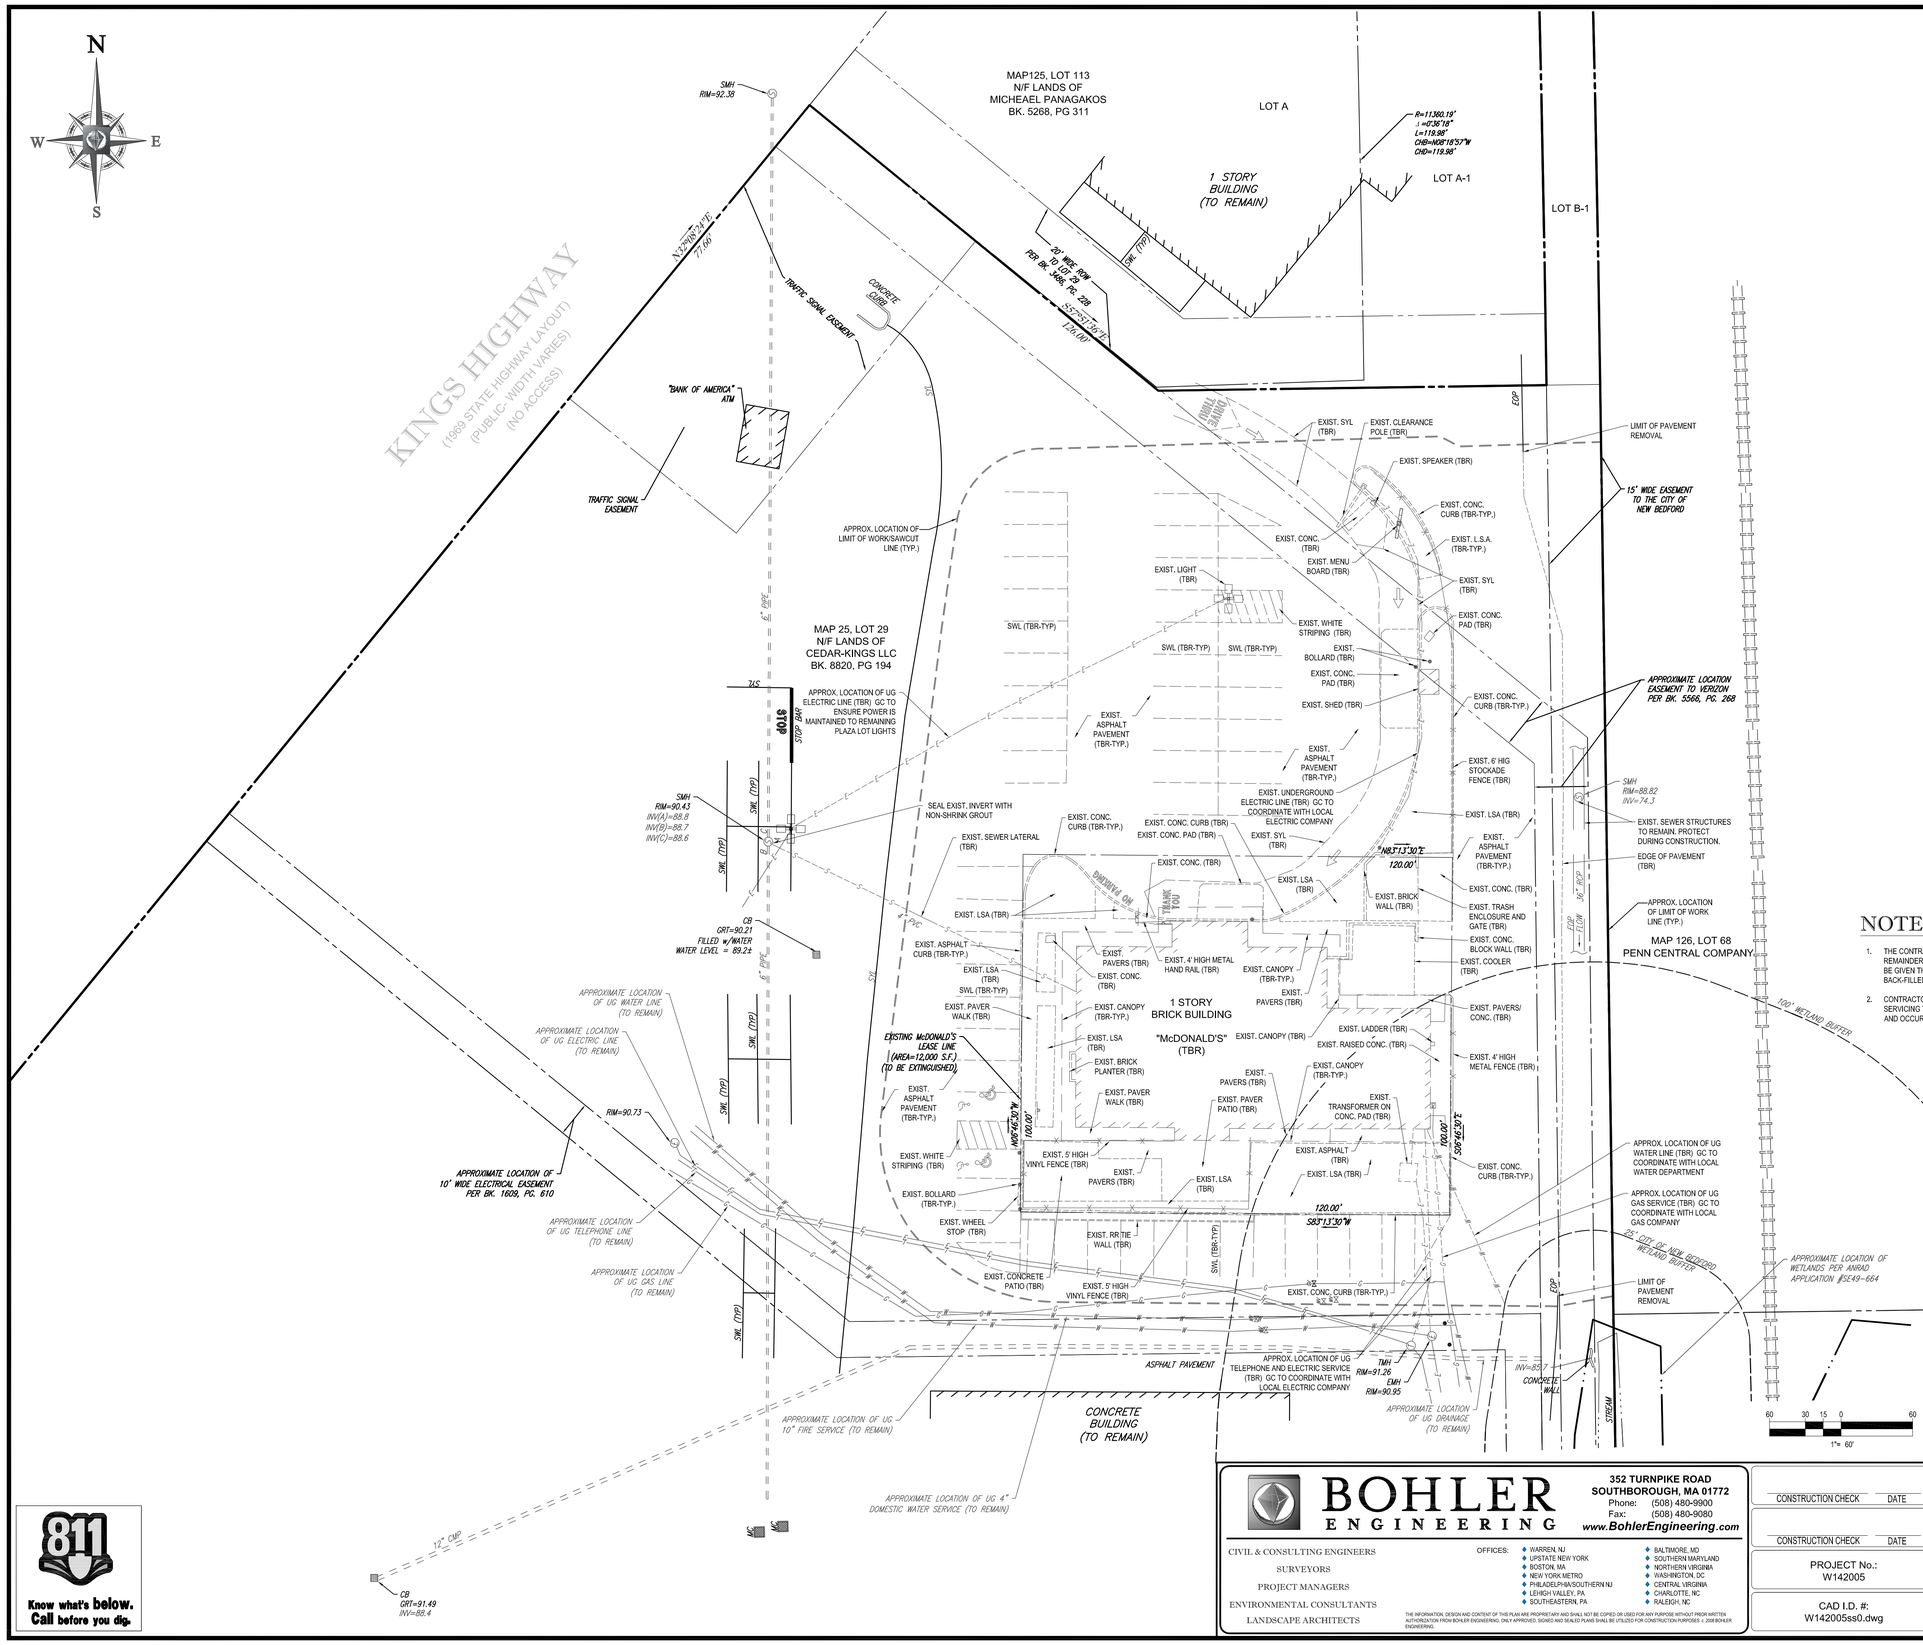

NOTE TO CONTRACTOR:

1. THE CONTRACTOR MUST COORDINATE ANY UTILITY WORK SO AS NOT TO DISRUPT IN ANY WAY SERVICE TO THE REMAINDER OF THE PROPERTY OUTSIDE OF THE MCDONALD'S LEASE AREA. LANDLORD SHALL HAVE THE RIGHT AND BE GIVEN THE OPPORTUNITY TO INSPECT ALL NEW UTILITY CONNECTIONS, PIPE, CONDUIT, ETC. BEFORE IT IS BACK-FILLED OR COVERED UP. LIKEWISE FOR ANY UTILITY CONNECTIONS BEING ABANDONED
2. CONTRACTOR TO LOCATE ALL UTILITIES AND TAKE ALL NEEDED PRECAUTIONS NOT TO DISRUPT ANY UTILITIES SERVICING THE LANDLORD'S PROPERTY. ANY WORK INVOLVING A DISRUPTION MUST BE COORDINATED IN ADVANCE AND OCCUR DURING NON-BUSINESS HOURS.

REFER TO GENERAL NOTES SHEET FOR DEMOLITION NOTES

THIS PLAN TO BE UTILIZED FOR DEMOLITION/ REMOVAL PURPOSES ONLY

Know what's below. Call before you dig.

BOHLER ENGINEERING
352 TURNPIKE ROAD
SOUTHBOROUGH, MA 01772
Phone: (508) 480-9900
Fax: (508) 480-9080
www.BohlerEngineering.com

CIVIL & CONSULTING ENGINEERS
SURVEYORS
PROJECT MANAGERS
ENVIRONMENTAL CONSULTANTS
LANDSCAPE ARCHITECTS

OFFICES:
WARREN, NJ
UPSTATE NEW YORK
BOSTON, MA
NEW YORK METRO
PHILADELPHIA/SOUTHERN NJ
LEHIGH VALLEY, PA
SOUTHEASTERN, PA
BALTIMORE, MD
SOUTHERN MARYLAND
NORTHERN VIRGINIA
WASHINGTON, DC
CENTRAL VIRGINIA
CHARLOTTE, NC
RALEIGH, NC

THE INFORMATION, DESIGN AND CONTENT OF THIS PLAN ARE PROPRIETARY AND SHALL NOT BE COPIED OR USED FOR ANY PURPOSE WITHOUT PRIOR WRITTEN AUTHORIZATION FROM BOHLER ENGINEERING. ONLY APPROVED, SIGNED AND SEALED PLANS SHALL BE UTILIZED FOR CONSTRUCTION PURPOSES © 2008 BOHLER ENGINEERING.

CONSTRUCTION CHECK DATE

CONSTRUCTION CHECK DATE

PROJECT No.: W142005

CAD I.D. #: W142005ss0.dwg

-

STREET ADDRESS
1080 KINGS HIGHWAY

CITY: NEW BEDFORD
STATE: MASSACHUSETTS
COUNTY: PROVIDENCE COUNTY

SITE ID #: 020-0128

PLAN DESCRIPTION: DEMOLITION PLAN

STATUS	DATE	BY
DRAWN BY:	8/12/15	EGD
PLAN CHECKED		JAK
AS-BUILT		

SHEET NO. C-3 OF 15

REV	DATE	DESCRIPTION	BY

J.A. KUCICH
PROFESSIONAL ENGINEER
MASSACHUSETTS LICENSE No. 41530
CONNECTICUT LICENSE No. 29177
RHODE ISLAND LICENSE No. 9616
MAINE LICENSE No. 12553

McDonald's

THESE PLANS AND SPECIFICATIONS ARE THE PROPERTY OF MCDONALD'S CORPORATION AND SHALL NOT BE REPRODUCED WITHOUT THEIR WRITTEN PERMISSION.

OFFICE: NORTHEAST REGION
ADDRESS: 690 CANTON STREET WESTWOOD, MA

PLAN APPROVALS
SIGNATURE | DATE
APPROVED MCDONALD'S AGENT

P:\142005\DWG\W142005ss0.dwg, 03-Demo, 7/7/2015, 3:24:22 AM, edukinde, None, ANSI A (8.50 x 11.00 Inches), 1:2.5849