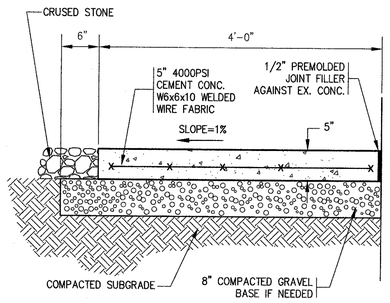

NOTES:

1. WIDTH AS SHOWN ON PLANS.
2. ALL CONCRETE SHALL BE 4000 PSI MIN.
3. CONSTRUCTION SHALL CONFORM TO MHD STANDARD SPECIFICATIONS, SECTION 701 UNLESS OTHERWISE NOTED.
4. SUBGRADE & BASE SHALL BE COMPACTED TO MIN. 95 % MAX. DRY DENSITY.
5. SURFACE TO BE BROOM TYPE FINSIH

CONCRETE SIDEWALK
N.T.S

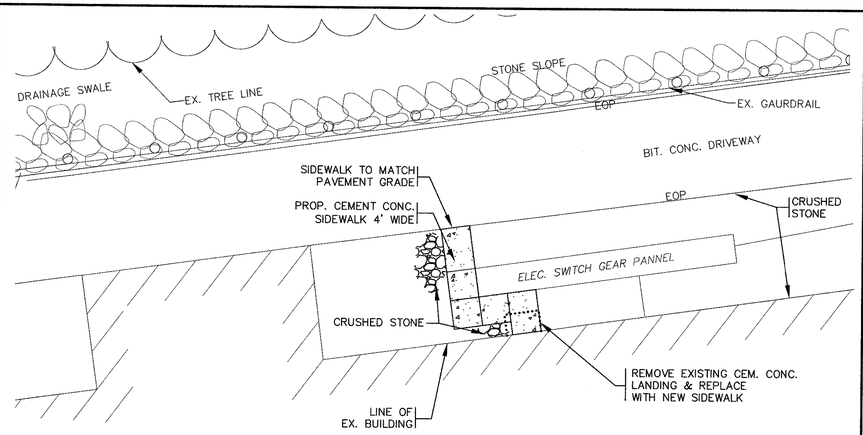

SIDEWALK PART PLAN

SCALE: 1" = 10'

0 10 20 40

CONSTRUCTION NOTES:

1. IN GENERAL, THE PLANS ARE DIAGRAMMATIC AND ARE NOT INTENDED TO SHOW EVERY FITTING, CHANGE IN DIRECTION OR DETAIL OF CONSTRUCTION.
2. THE LOCATION OF UTILITIES WERE OBTAINED FROM VARIOUS SOURCES OF INFORMATION. THE EXACT LOCATION AND COMPLETENESS IS NOT GUARANTEED.
3. THE CONTRACTOR SHALL NOTIFY DIG SAFE PRIOR TO THE START OF ANY EXCAVATION. (1-888-DIG-SAFE)
4. THE CONTRACTOR SHALL GIVE ALL NOTICES, COMPLY WITH ALL LAWS AND REGULATIONS, AND PAY ALL FEES ASSOCIATED WITH THE INSTALLATION OF THIS WORK.
5. THE CONTRACTOR SHALL FIELD VERIFY, PRIOR TO CONSTRUCTION ALL EXISTING UNDERGROUND UTILITY LOCATIONS AND POINTS OF INTERCONNECTION.
6. THE CONTRACTOR SHALL PROVIDE ALL MATERIALS, LABOR, SUPERVISION, TOOLS, EQUIPMENT, FUEL, POWER, SANITARY FACILITIES AND INCIDENTALS NECESSARY FOR THE FURNISHING, PERFORMANCE, TESTING, START-UP AND COMPLETION OF THIS WORK.
7. THE CONTRACTOR SHALL TAKE ALL NECESSARY PRECAUTIONS FOR THE SAFETY OF PERSONNEL AND PROTECTION OF PROPERTY AT THE SITE OR ADJACENT THERETO INCLUDING TREES, SHRUBS, LAWNS, PAVEMENTS, ROADWAYS, STRUCTURES AND UNDERGROUND UTILITIES NOT DESIGNED FOR REMOVAL, RELOCATION, OR REPLACEMENT.
8. THE CONTRACTOR SHALL BE SOLELY RESPONSIBLE FOR THE MEANS, METHODS, TECHNIQUES, SEQUENCES, AND PROCEDURES OF CONSTRUCTION REQUIRED FOR THE INSTALLATION OF THIS WORK.
9. ALL MATERIALS SHALL BE NEW AND FREE FROM DEFECTS AND OF GOOD QUALITY.
10. THE CONTRACTOR SHALL KEEP THE PREMISES FREE FROM THE ACCUMULATION OF WASTE MATERIAL AND OTHER DEBRIS RESULTING FROM THIS WORK.
11. ALL PAVEMENT MARKINGS DISTURBED BY CONSTRUCTION SHALL BE RESTORED AS PART OF THIS WORK.
12. THE CONTRACTOR SHALL INSTITUTE ALL SAFETY MEASURES NECESSARY TO PROTECT THE PUBLIC SAFETY. THIS SHALL INCLUDE, BUT IS NOT LIMITED TO, BARRICADES, SIGNS, LIGHTING, FENCES, POLICE DETAILS, AND ANY OTHER MEANS AS DIRECTED. NO TRENCHES ARE TO REMAIN OPEN OVERNIGHT.

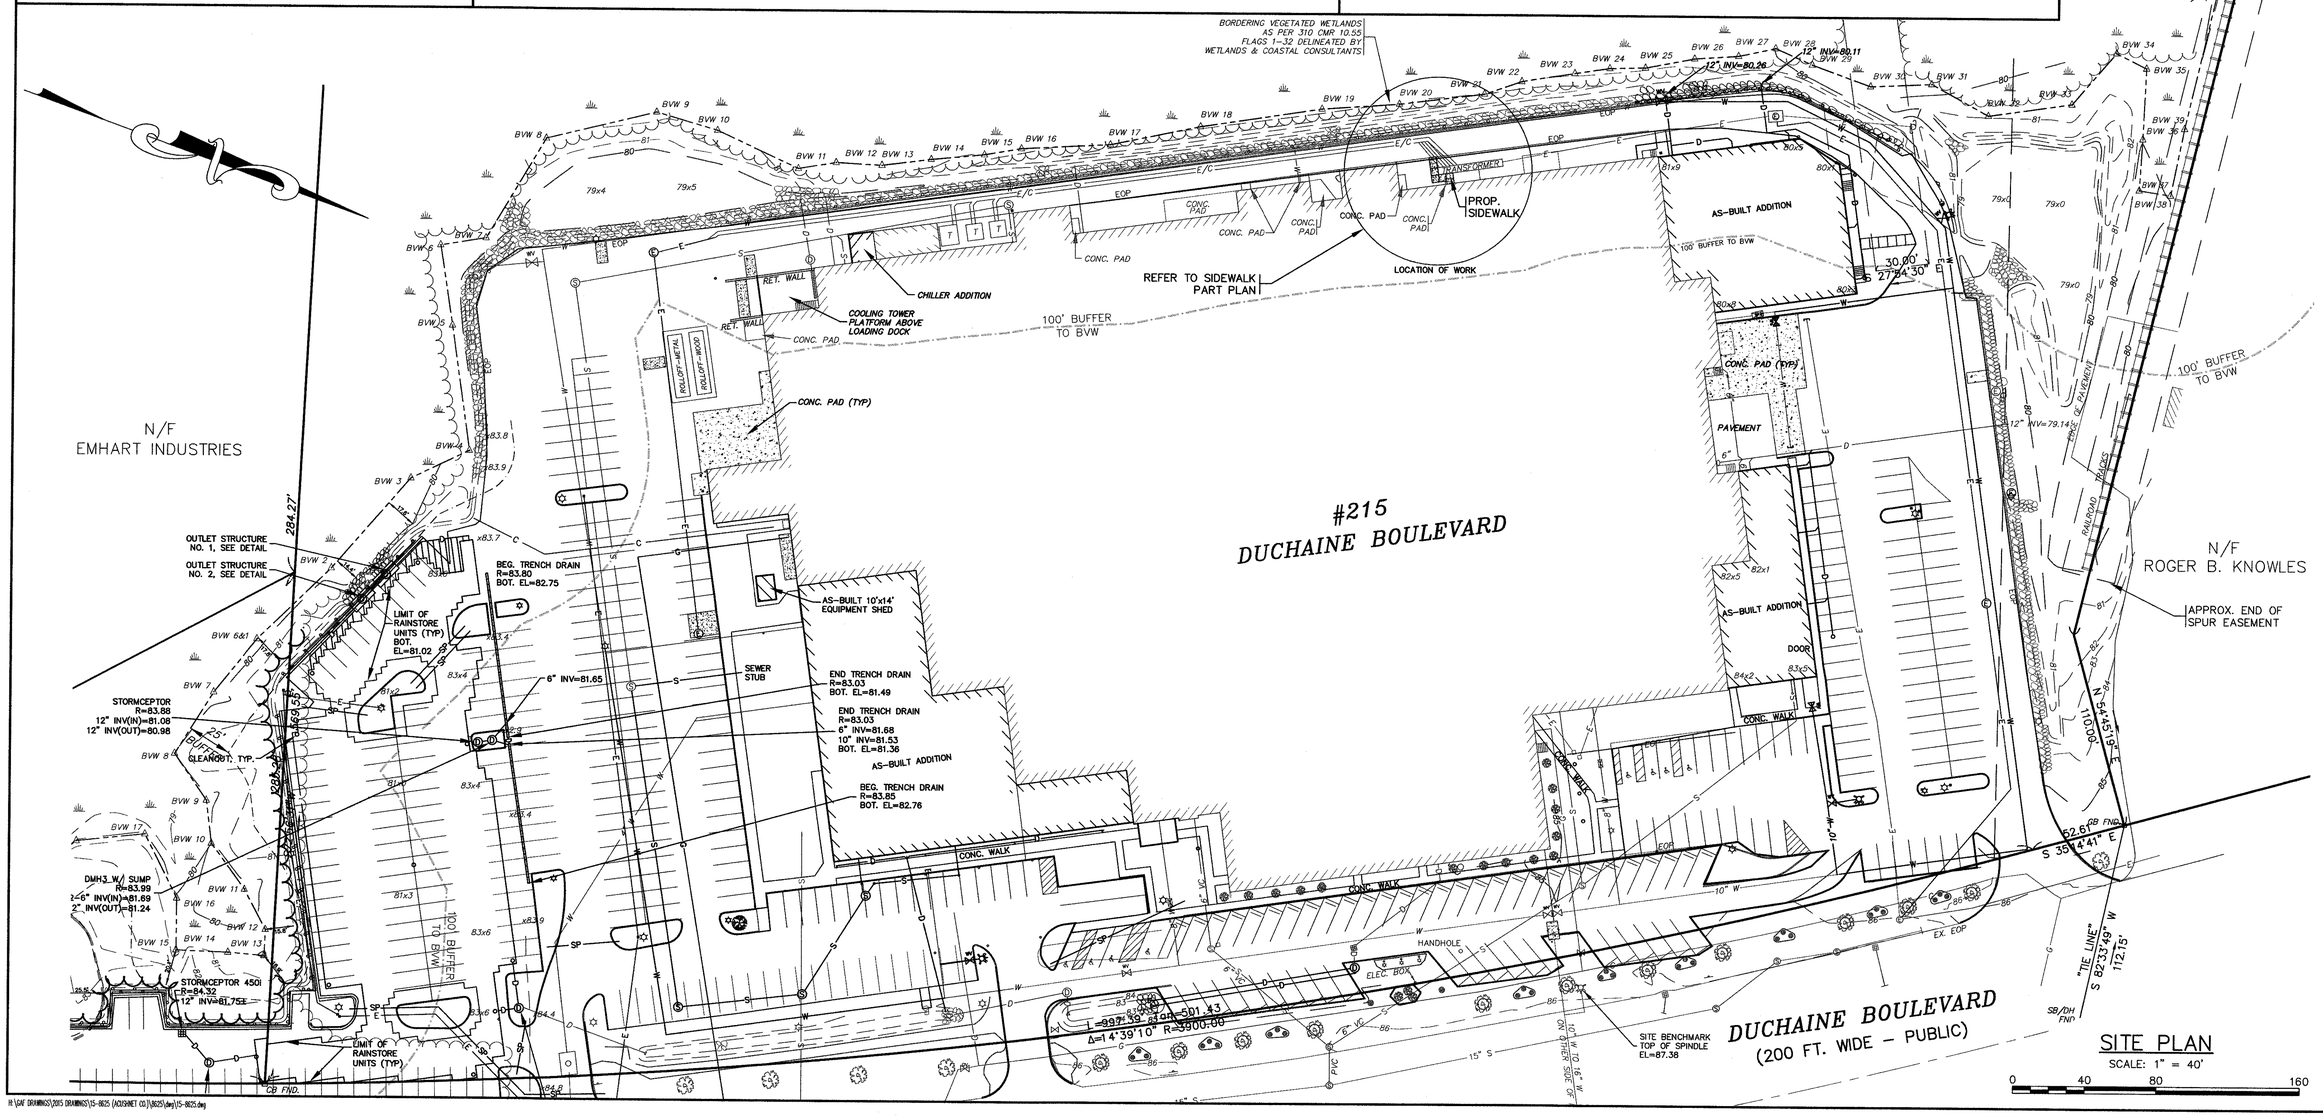

SITE PLAN

SCALE: 1" = 40'

0 40 80 160

REV.	DATE	BY	APP'D	DESCRIPTION

DATE: NOV. 19, 2015
DRAWN BY: JMP
CHECKED BY: WFM
JOB NO.: 15-8625
SCALE: AS NOTED

APPROVED BY:

APPROVED BY: COMMONWEALTH OF MASSACHUSETTS WILLIAM F. MADDEN CIVIL NO. 32886 REGISTERED PROFESSIONAL ENGINEER

G.A.F. ENGINEERING, INC.
PROFESSIONAL ENGINEERS & LAND SURVEYORS
266 MAIN STREET - WAREHAM, MA 02571
TEL: (508) 295-6600 FAX: (508) 295-6634
E-MAIL: gaf.eng@verizon.net or info@gaf-eng.com

COPYRIGHT © 2015 G.A.F. ENGINEERING, INC. NO PART OF THIS DOCUMENT MAY BE REPRODUCED, STORED, OR TRANSMITTED BY ANY MEANS, ELECTRONIC AND/OR MECHANICAL PHOTOCOPYING, WHAT-SOEVER, WITHOUT THE AUTHORITY OF THE PERSON(S) OF G.A.F. ENGINEERING, INC. WITH THE EXCEPTION OF ANY REGULATORY AUTHORITY WHICH MAY REVIEW THE DOCUMENT IN THE PROCESS OF ITS OFFICIAL BUSINESS UNDER ITS JURISDICTION. ANY MODIFICATIONS MADE TO THIS DOCUMENT WITHOUT THE EXPRESS WRITTEN CONSENT OF G.A.F. ENGINEERING, INC. SHALL RENDER IT UNUSABLE.

PLAN TO ACCOMPANY REQUEST FOR DETERMINATION OF APPLICABILITY
215 DUCHAINE BOULEVARD NEW BEDFORD, MA

PREPARED FOR:
ACUSHNET CO.
215 DUCHAINE BOULEVARD NEW BEDFORD, MA

JOB NO.: 15-8625

H:\GAF DRAWINGS\2015 DRAWINGS\15-8625 (ACUSHNET CO.)\8625(dwg)\15-8625.dwg