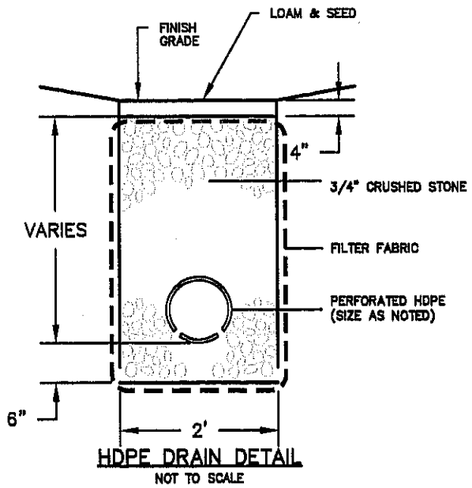

HDPE DRAIN DETAIL
NOT TO SCALE

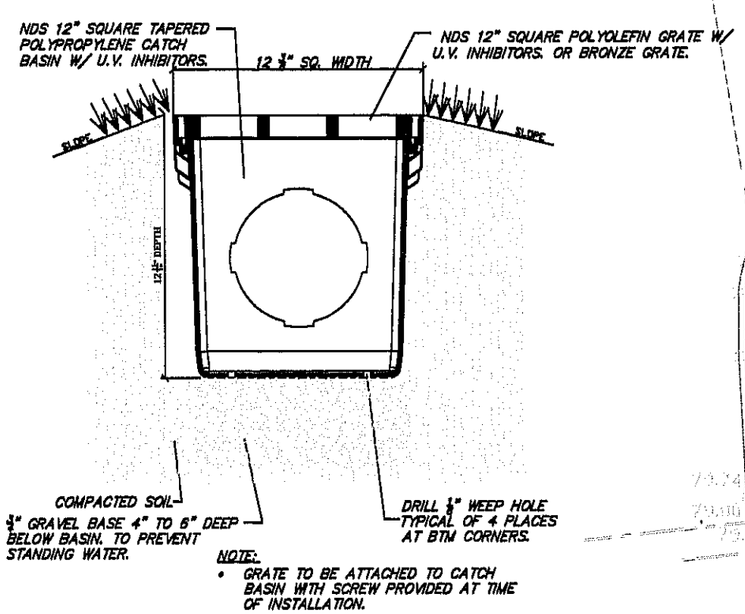

NOTE:
- GRATE TO BE ATTACHED TO CATCH BASIN WITH SCREW PROVIDED AT TIME OF INSTALLATION.

NDS"12" sq. CATCH BASIN TYPICAL INSTALLATION.
LANDSCAPE APPLICATION

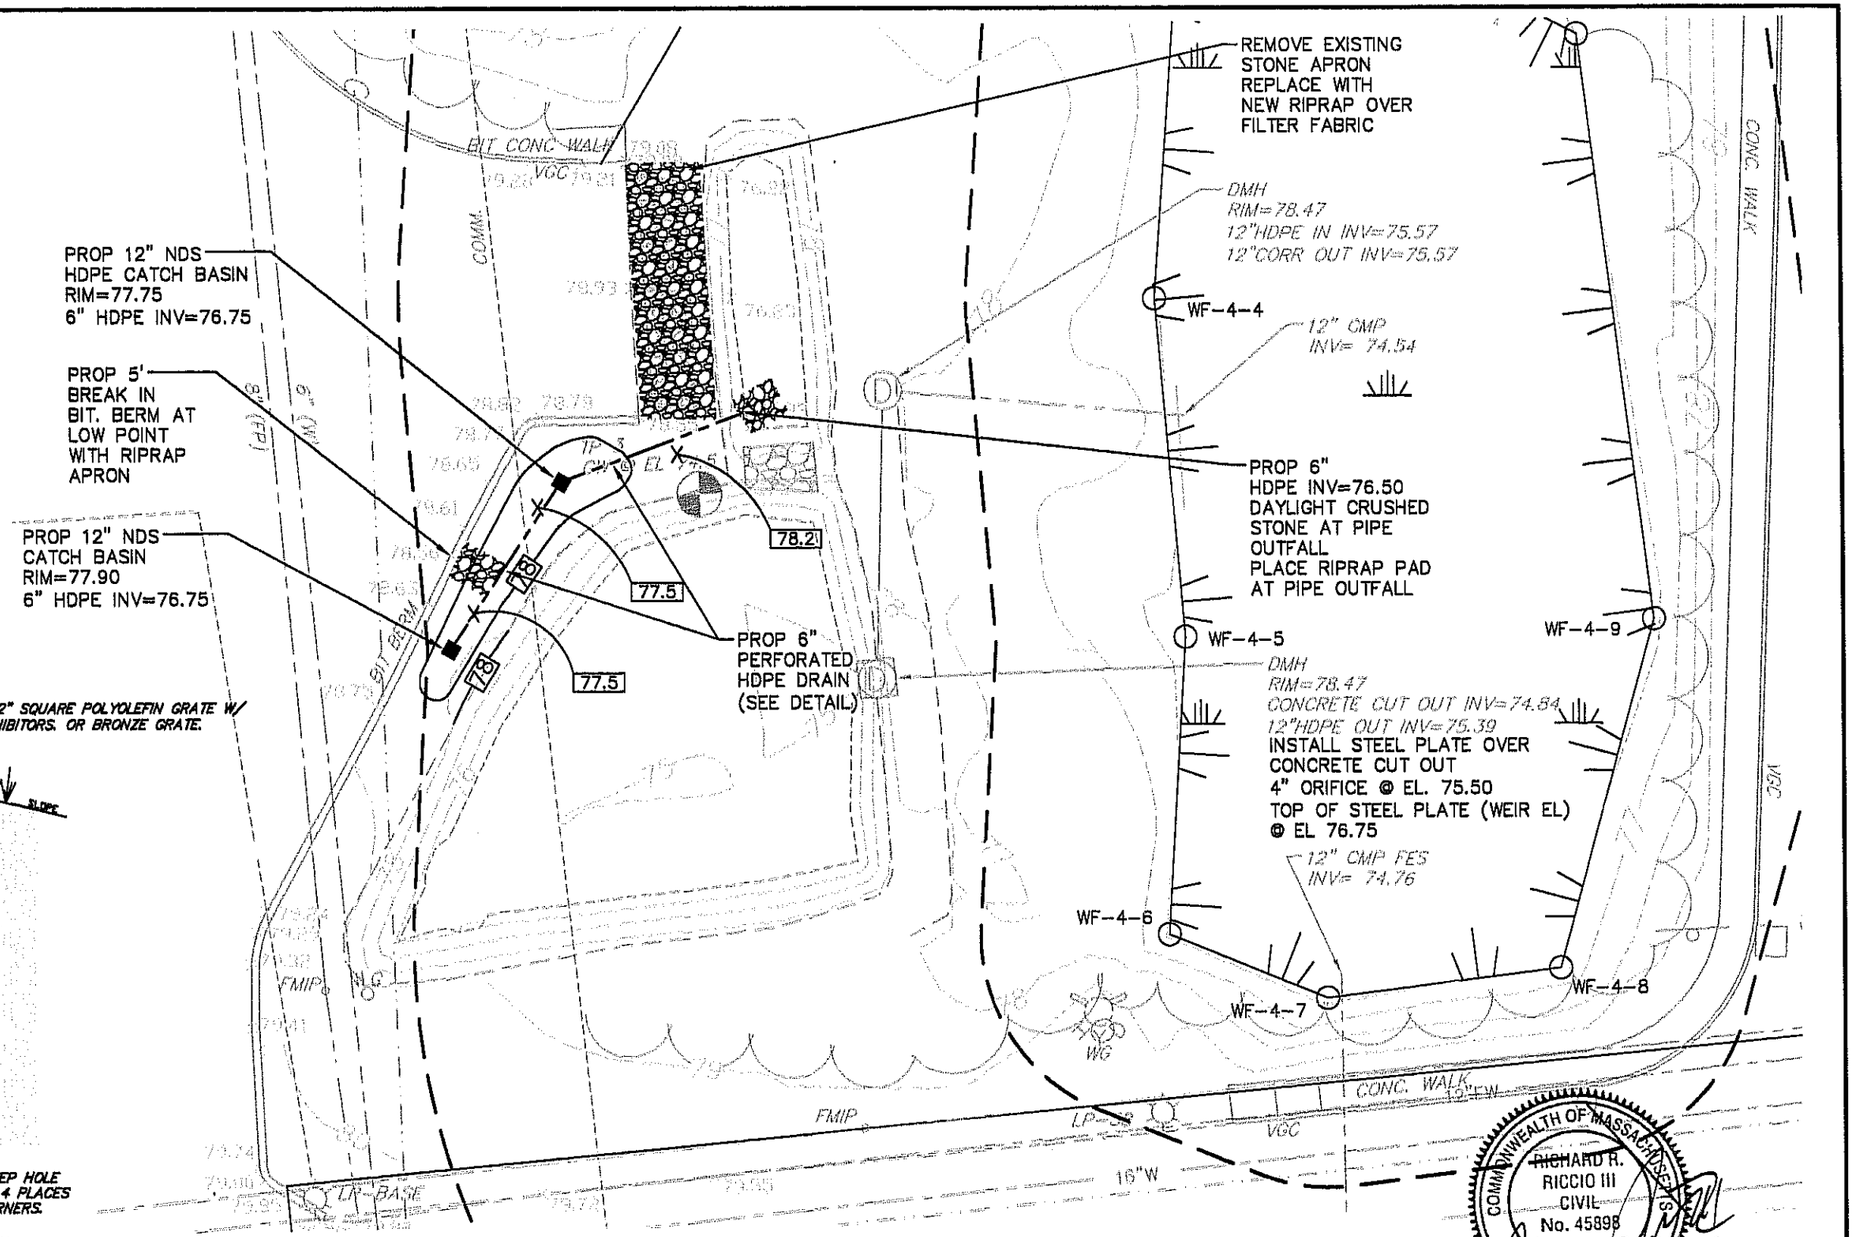

NOTE: RIPRAP FOR ALL RIPRAP PADS AND APRONS SHOWN ON THIS PLAN SHALL CONFORM TO MASSDOT SPECIFICATION FOR STONE FOR PIPE ENDS (M2.02.3))

COMMONWEALTH OF MASSACHUSETTS
RICHARD R. RICCIO III
CIVIL
No. 45898
REGISTERED PROFESSIONAL ENGINEER
9/8/15

FIELD ENGINEERING CO., INC.
CONSULTING ENGINEERS

11D INDUSTRIAL DRIVE
P.O. BOX 1178
MATTAPOISETT, MA 02739
TEL: (508) 758-2749
FAX: (508) 758-2849

THE CROCKER BUILDING
4 COURT STREET SUITE 104
TAUNTON, MA 02780
TEL: (508) 824-9279
FAX: (508) 824-9276

WET BASIN 1 REMEDIATION EXHIBIT PLAN
LOGAL, LLC

100 DUCHAINE BOULEVARD
NEW BEDFORD, MASSACHUSETTS

Project No.	1998	Date	8/14/15
Scale	1"=20'	Revised	9/8/15
Issued For	PERMITTING	Sheet	1 OF 1

1998_PROP_BASE_REV-5_AMENDED