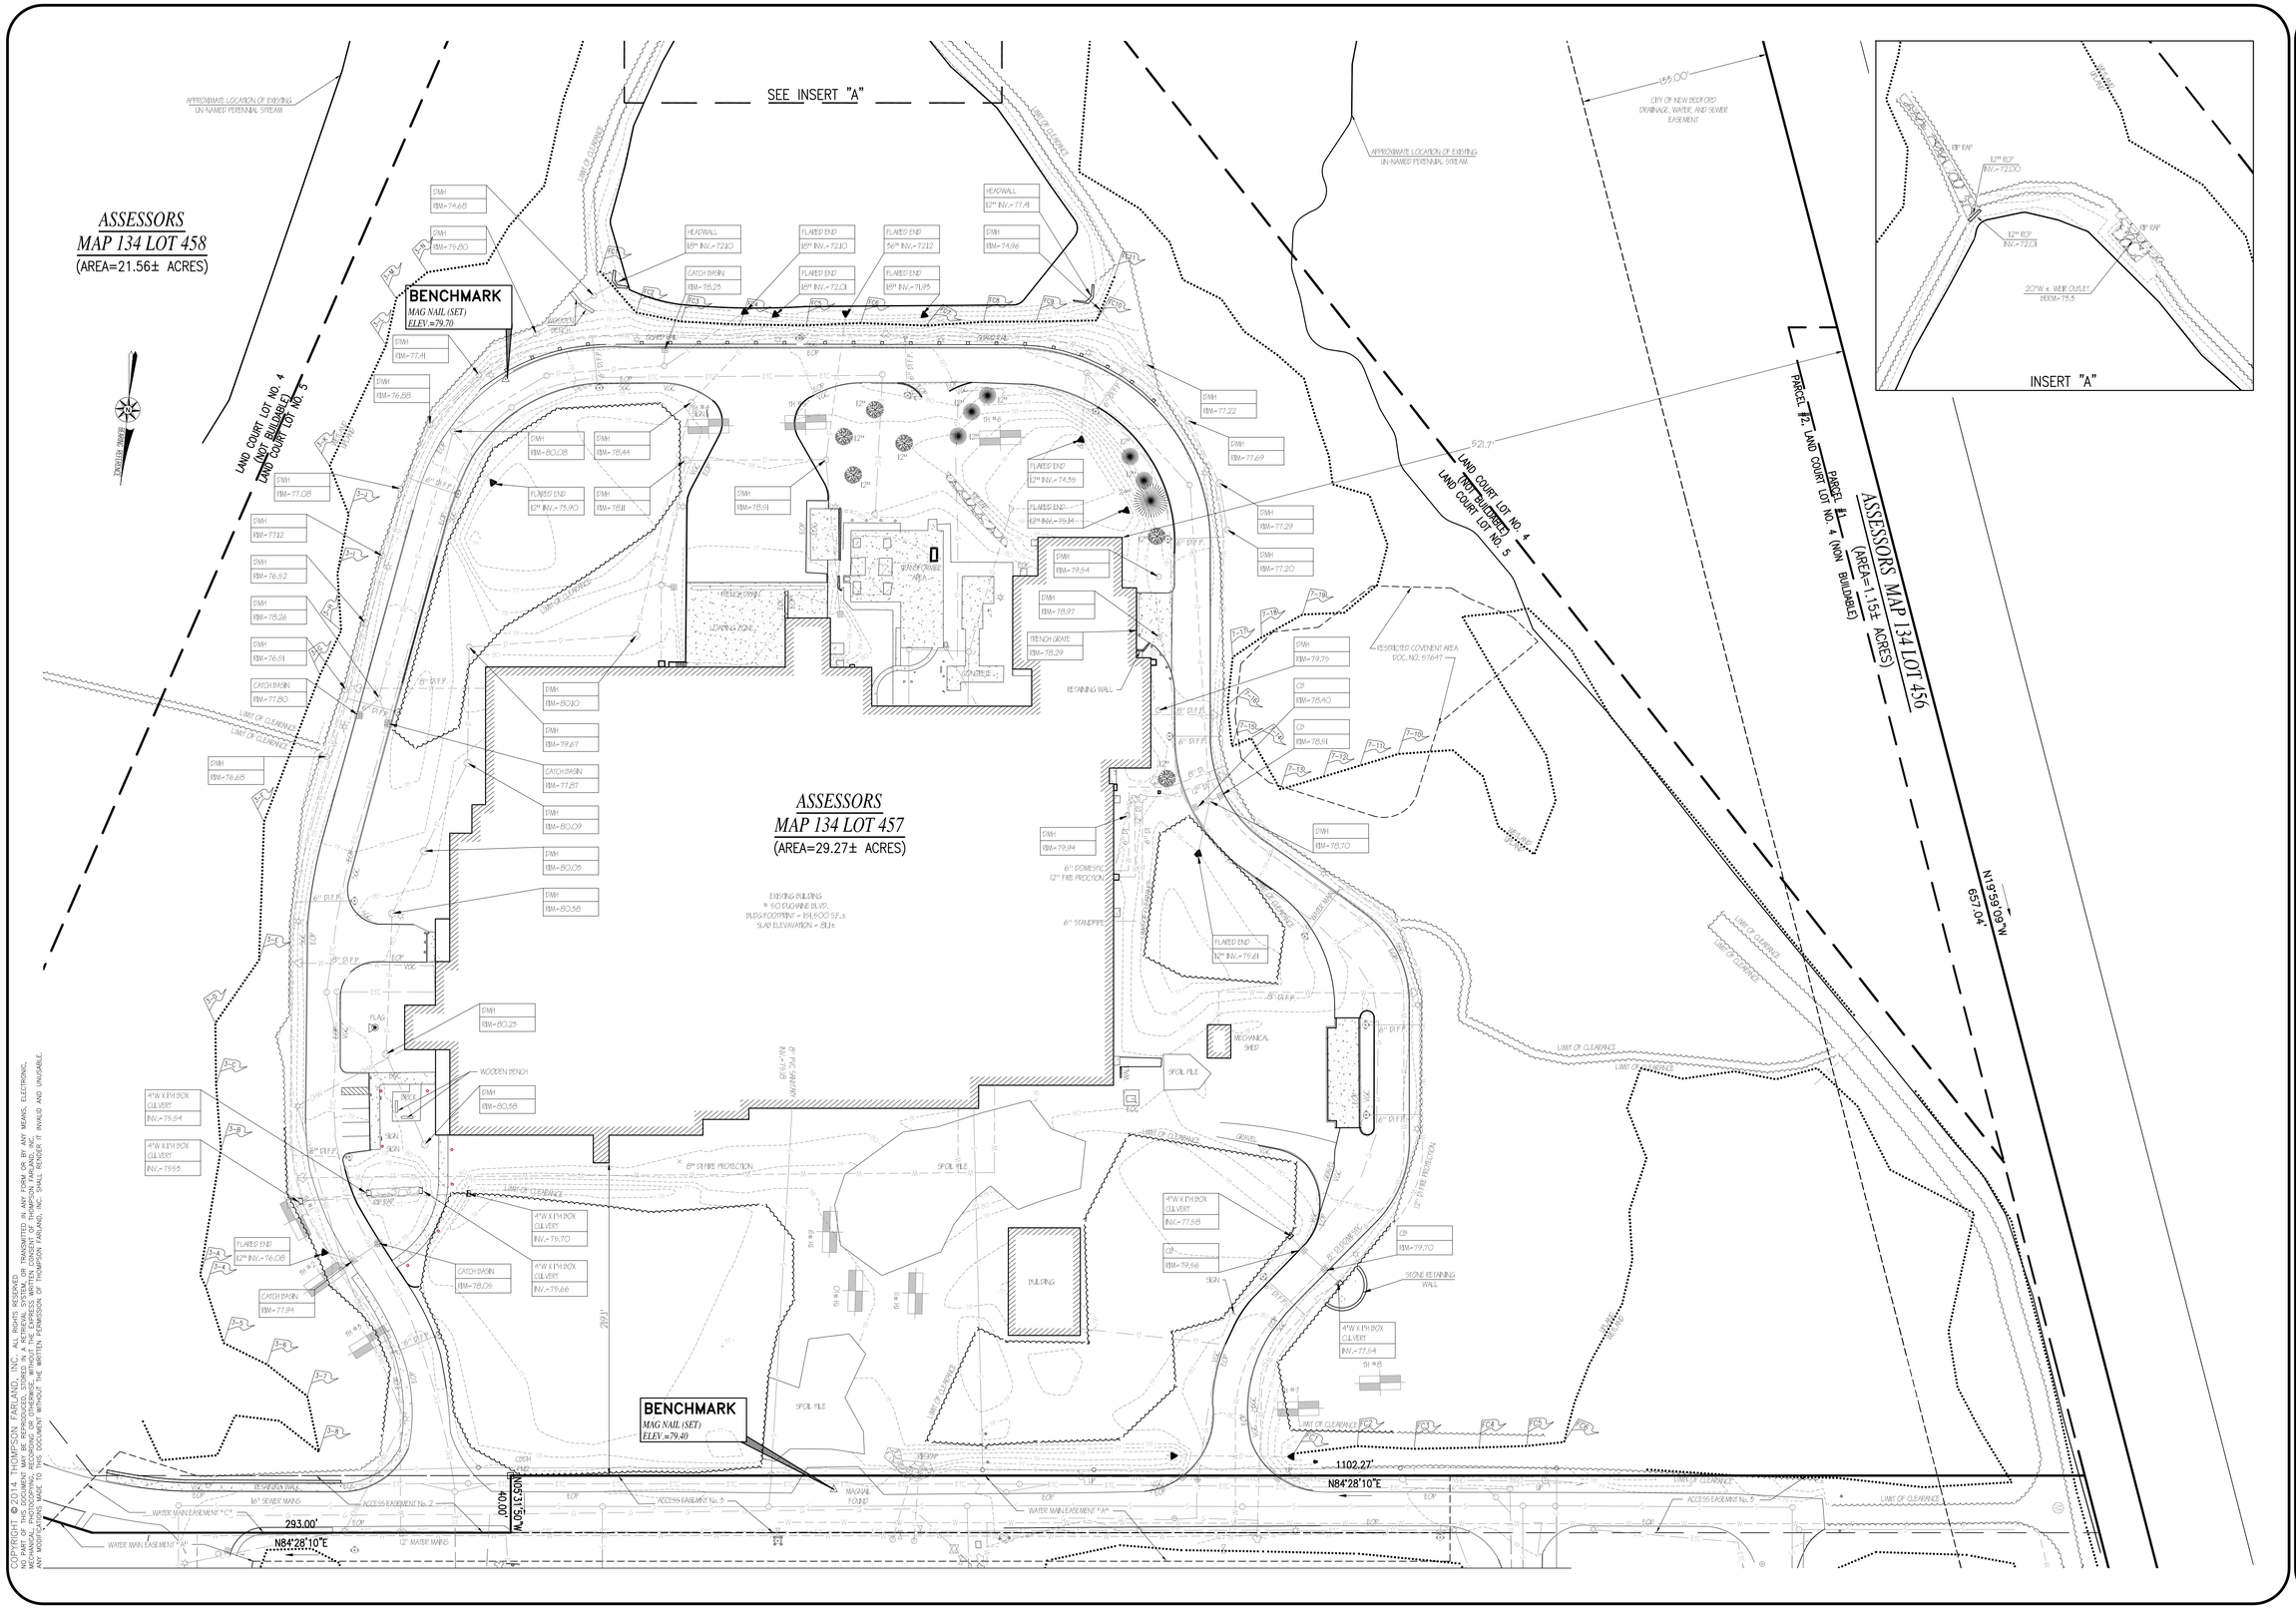

COPYRIGHT © 2014 THOMPSON FARLAND, INC. ALL RIGHTS RESERVED
NO PART OF THIS DOCUMENT MAY BE REPRODUCED, STORED IN A RETRIEVAL SYSTEM, OR TRANSMITTED IN ANY FORM OR BY ANY MEANS, ELECTRONIC, MECHANICAL, PHOTOCOPYING, RECORDING OR OTHERWISE, WITHOUT THE EXPRESS WRITTEN CONSENT OF THOMPSON FARLAND, INC. SHALL RENDER IT INVALID AND UNUSABLE. ANY MODIFICATIONS MADE TO THIS DOCUMENT WITHOUT THE WRITTEN PERMISSION OF THOMPSON FARLAND, INC.

REVISIONS

1	011916	PER REVIEW COMMENTS

DRAFT

THOMPSONFARLAND
PROFESSIONAL ENGINEERS // LAND SURVEYORS
www.ThompsonFarland.com
(MAIN OFFICE) 398 COUNTY STREET, NEW BEDFORD, MA 02740 P.508.717.3479
NEW BEDFORD | TAUNTON | CAMBRIDGE | MARLBOROUGH

DRAWN BY: JKM
DESIGNED BY: CAF
CHECKED BY: CAF

SITE PLAN

50 DUCHAINE BLVD
ASSESSORS MAP 134 LOTS 456, 457, 458, & 459
NEW BEDFORD, MASSACHUSETTS

PREPARED FOR: PARALLEL PRODUCTS OF NEW ENGLAND
401 INDUSTRY ROAD
LOUISVILLE, KY 40208

DECEMBER 11, 2015
SCALE:1" = 50'
JOB NO. 15-500
LATEST REVISION: 011916

EXISTING CONDITIONS