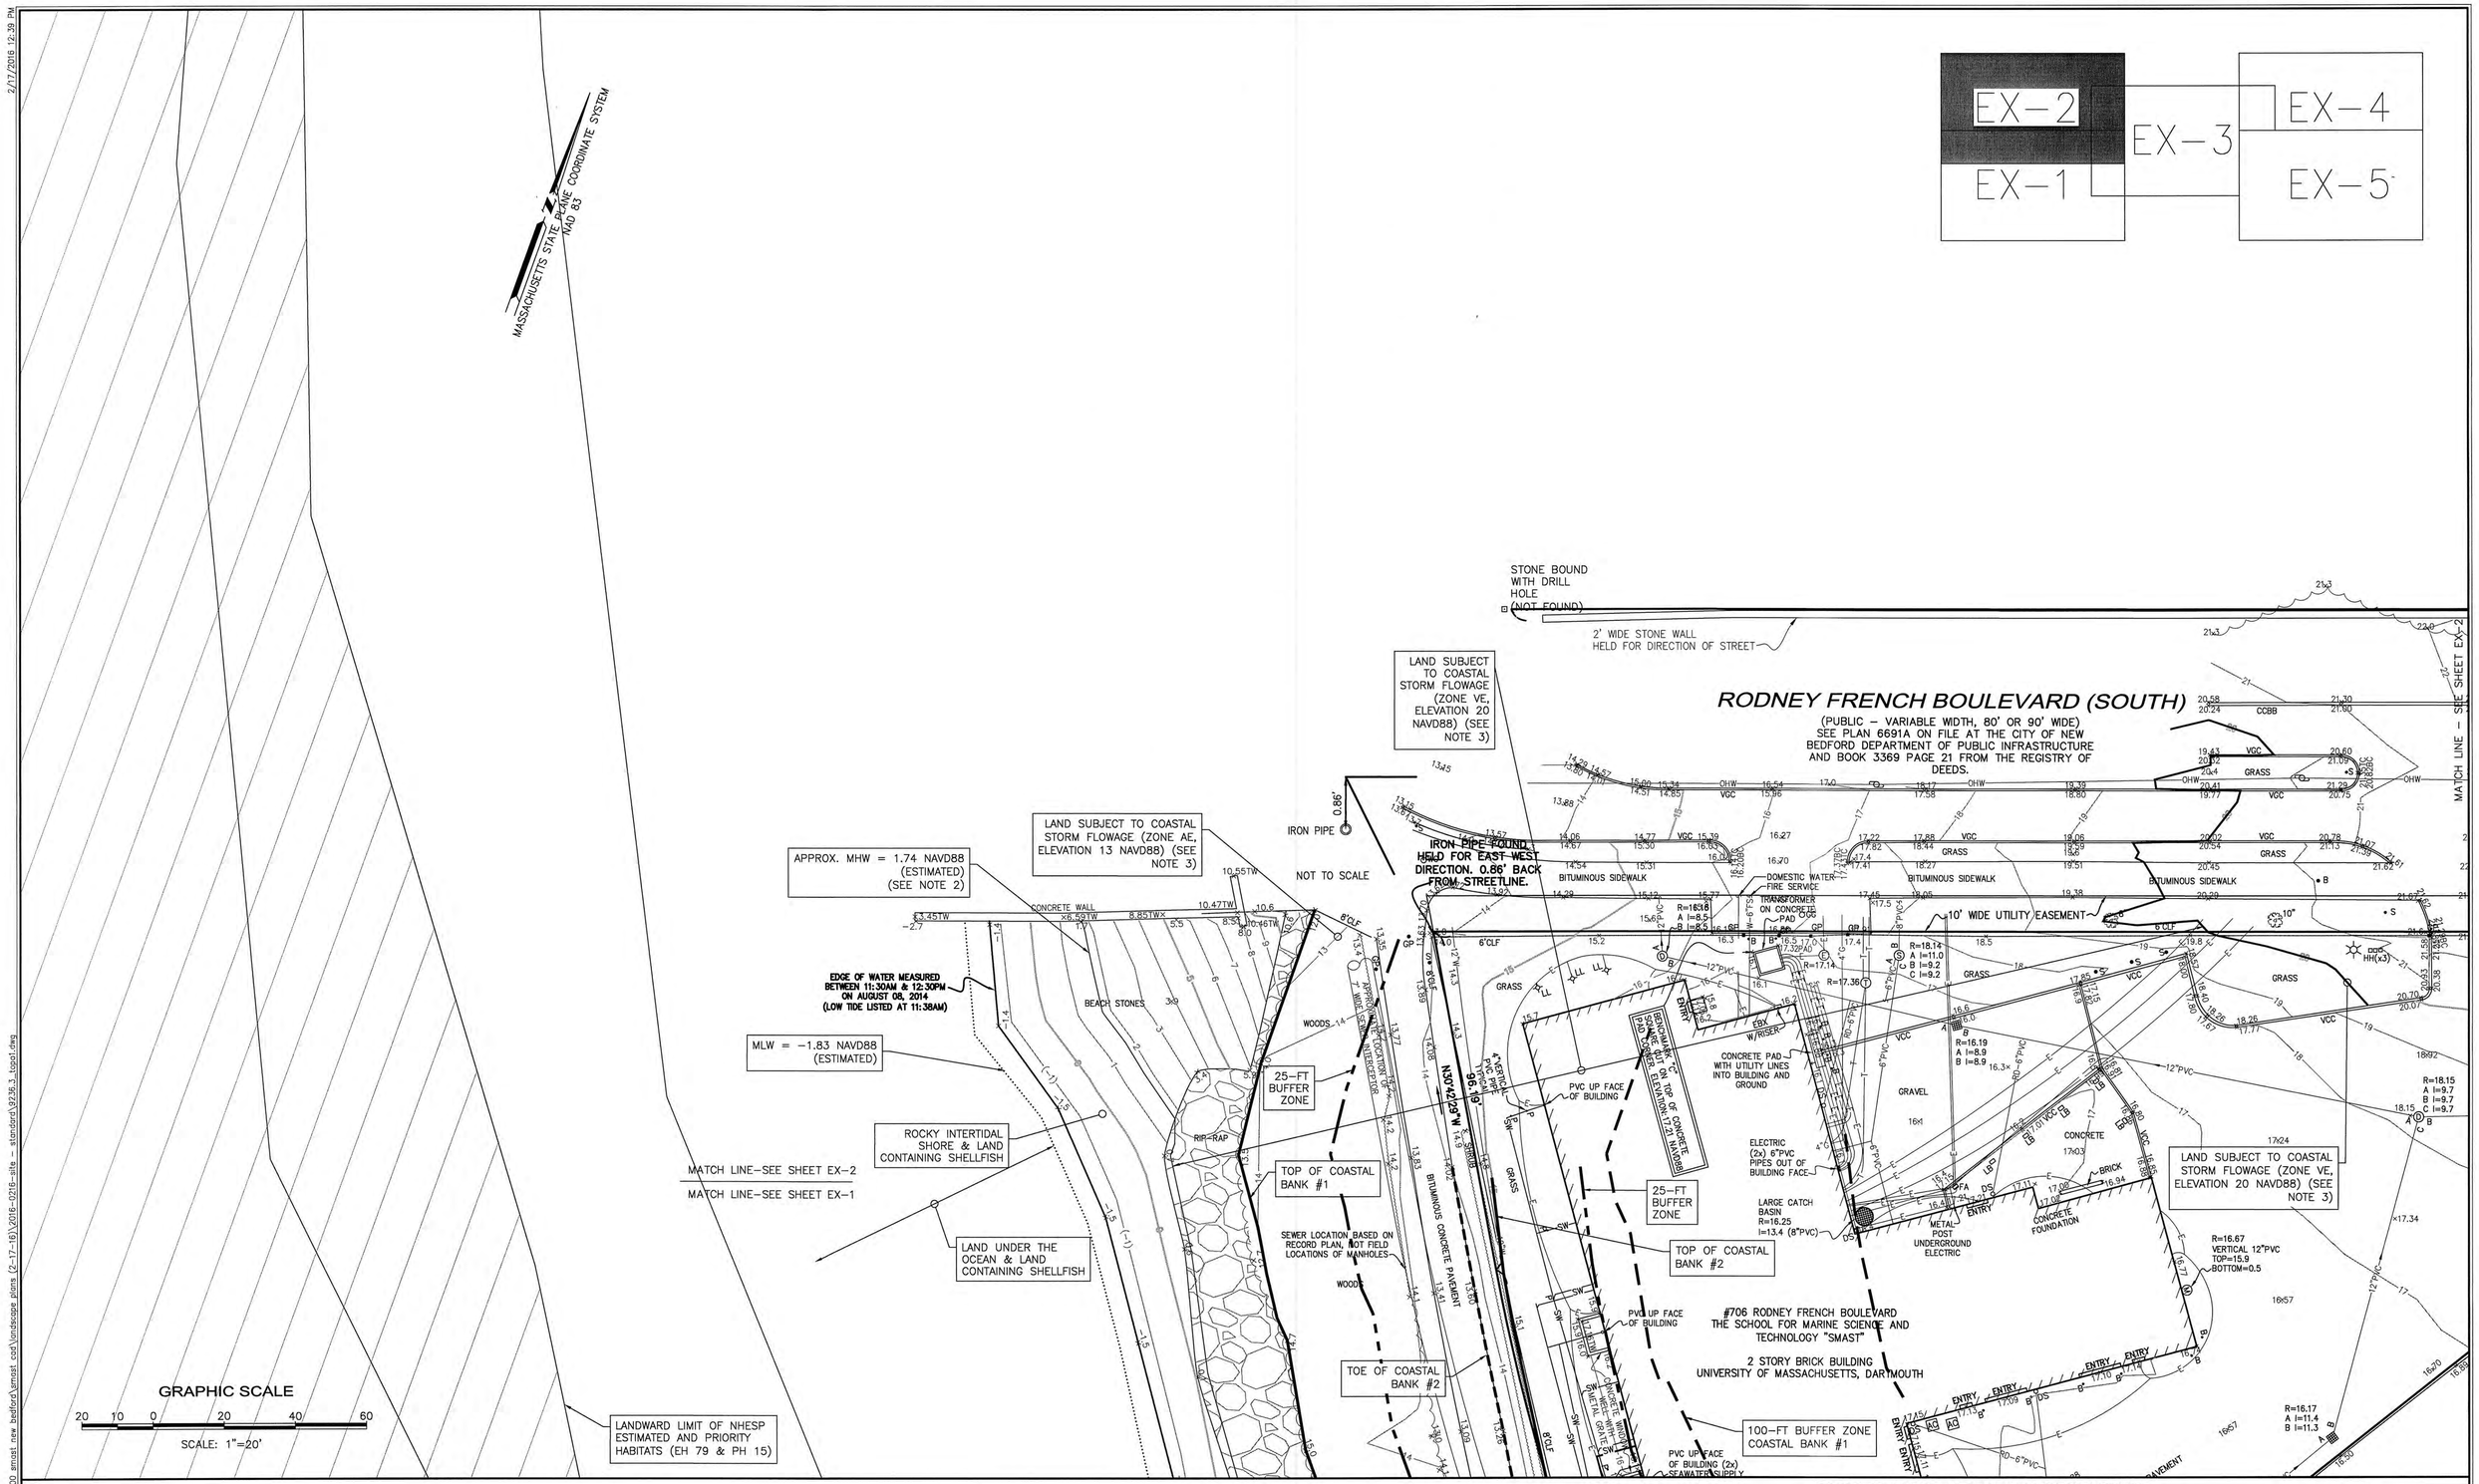

Nitsch Engineering

www.nitscheng.com
2 Center Plaza, Suite 430
Boston, MA 02108
T: (617) 338-0063
F: (617) 338-6472

- Civil Engineering
- Land Surveying
- Transportation Engineering
- Structural Engineering
- Green Infrastructure
- Planning
- GIS

COMMONWEALTH OF MASSACHUSETTS ALEXANDER DIOTTE No. 38708 LAND SURVEYOR

Alexander D. Diotte
2/26/16

PROJECT #	9236.3
FILE:	9236.3_TOPO1.dwg
SCALE:	1"= 20'
DATE:	SEPTEMBER 1, 2015
PROJECT MANAGER:	ADD
FIELD BOOK:	524 & 621
DRAFTED BY:	RGM/PAR/TI
CHECKED BY:	ADD

REV.	COMMENTS	DATE
D	ADDITIONAL TOPO ADDED	9/15/15
C	ADDITIONAL TOPO ADDED	9/01/15
B	UPDATED PROPERTY & ADDITIONAL TOPO	8/22/14
A	COMPILED TOPOGRAPHY ADDED (NGVD 29)	10/25/13

REVISIONS

EXISTING CONDITIONS SURVEY

SCHOOL FOR MARINE SCIENCE AND TECHNOLOGY - UMASS DARTMOUTH
RODNEY FRENCH BOULEVARD, NEW BEDFORD, MASSACHUSETTS

PREPARED FOR:
ELLENZWEIC ASSOCIATES, INC.
1280 MASSCHUSETTS AVENUE, CAMBRIDGE, MA 02138

SHEET: 2
EX-2
OF 5 REV.

2/17/2016 12:39 PM

SEE SHEET EX-1 FOR NOTES AND LEGEND

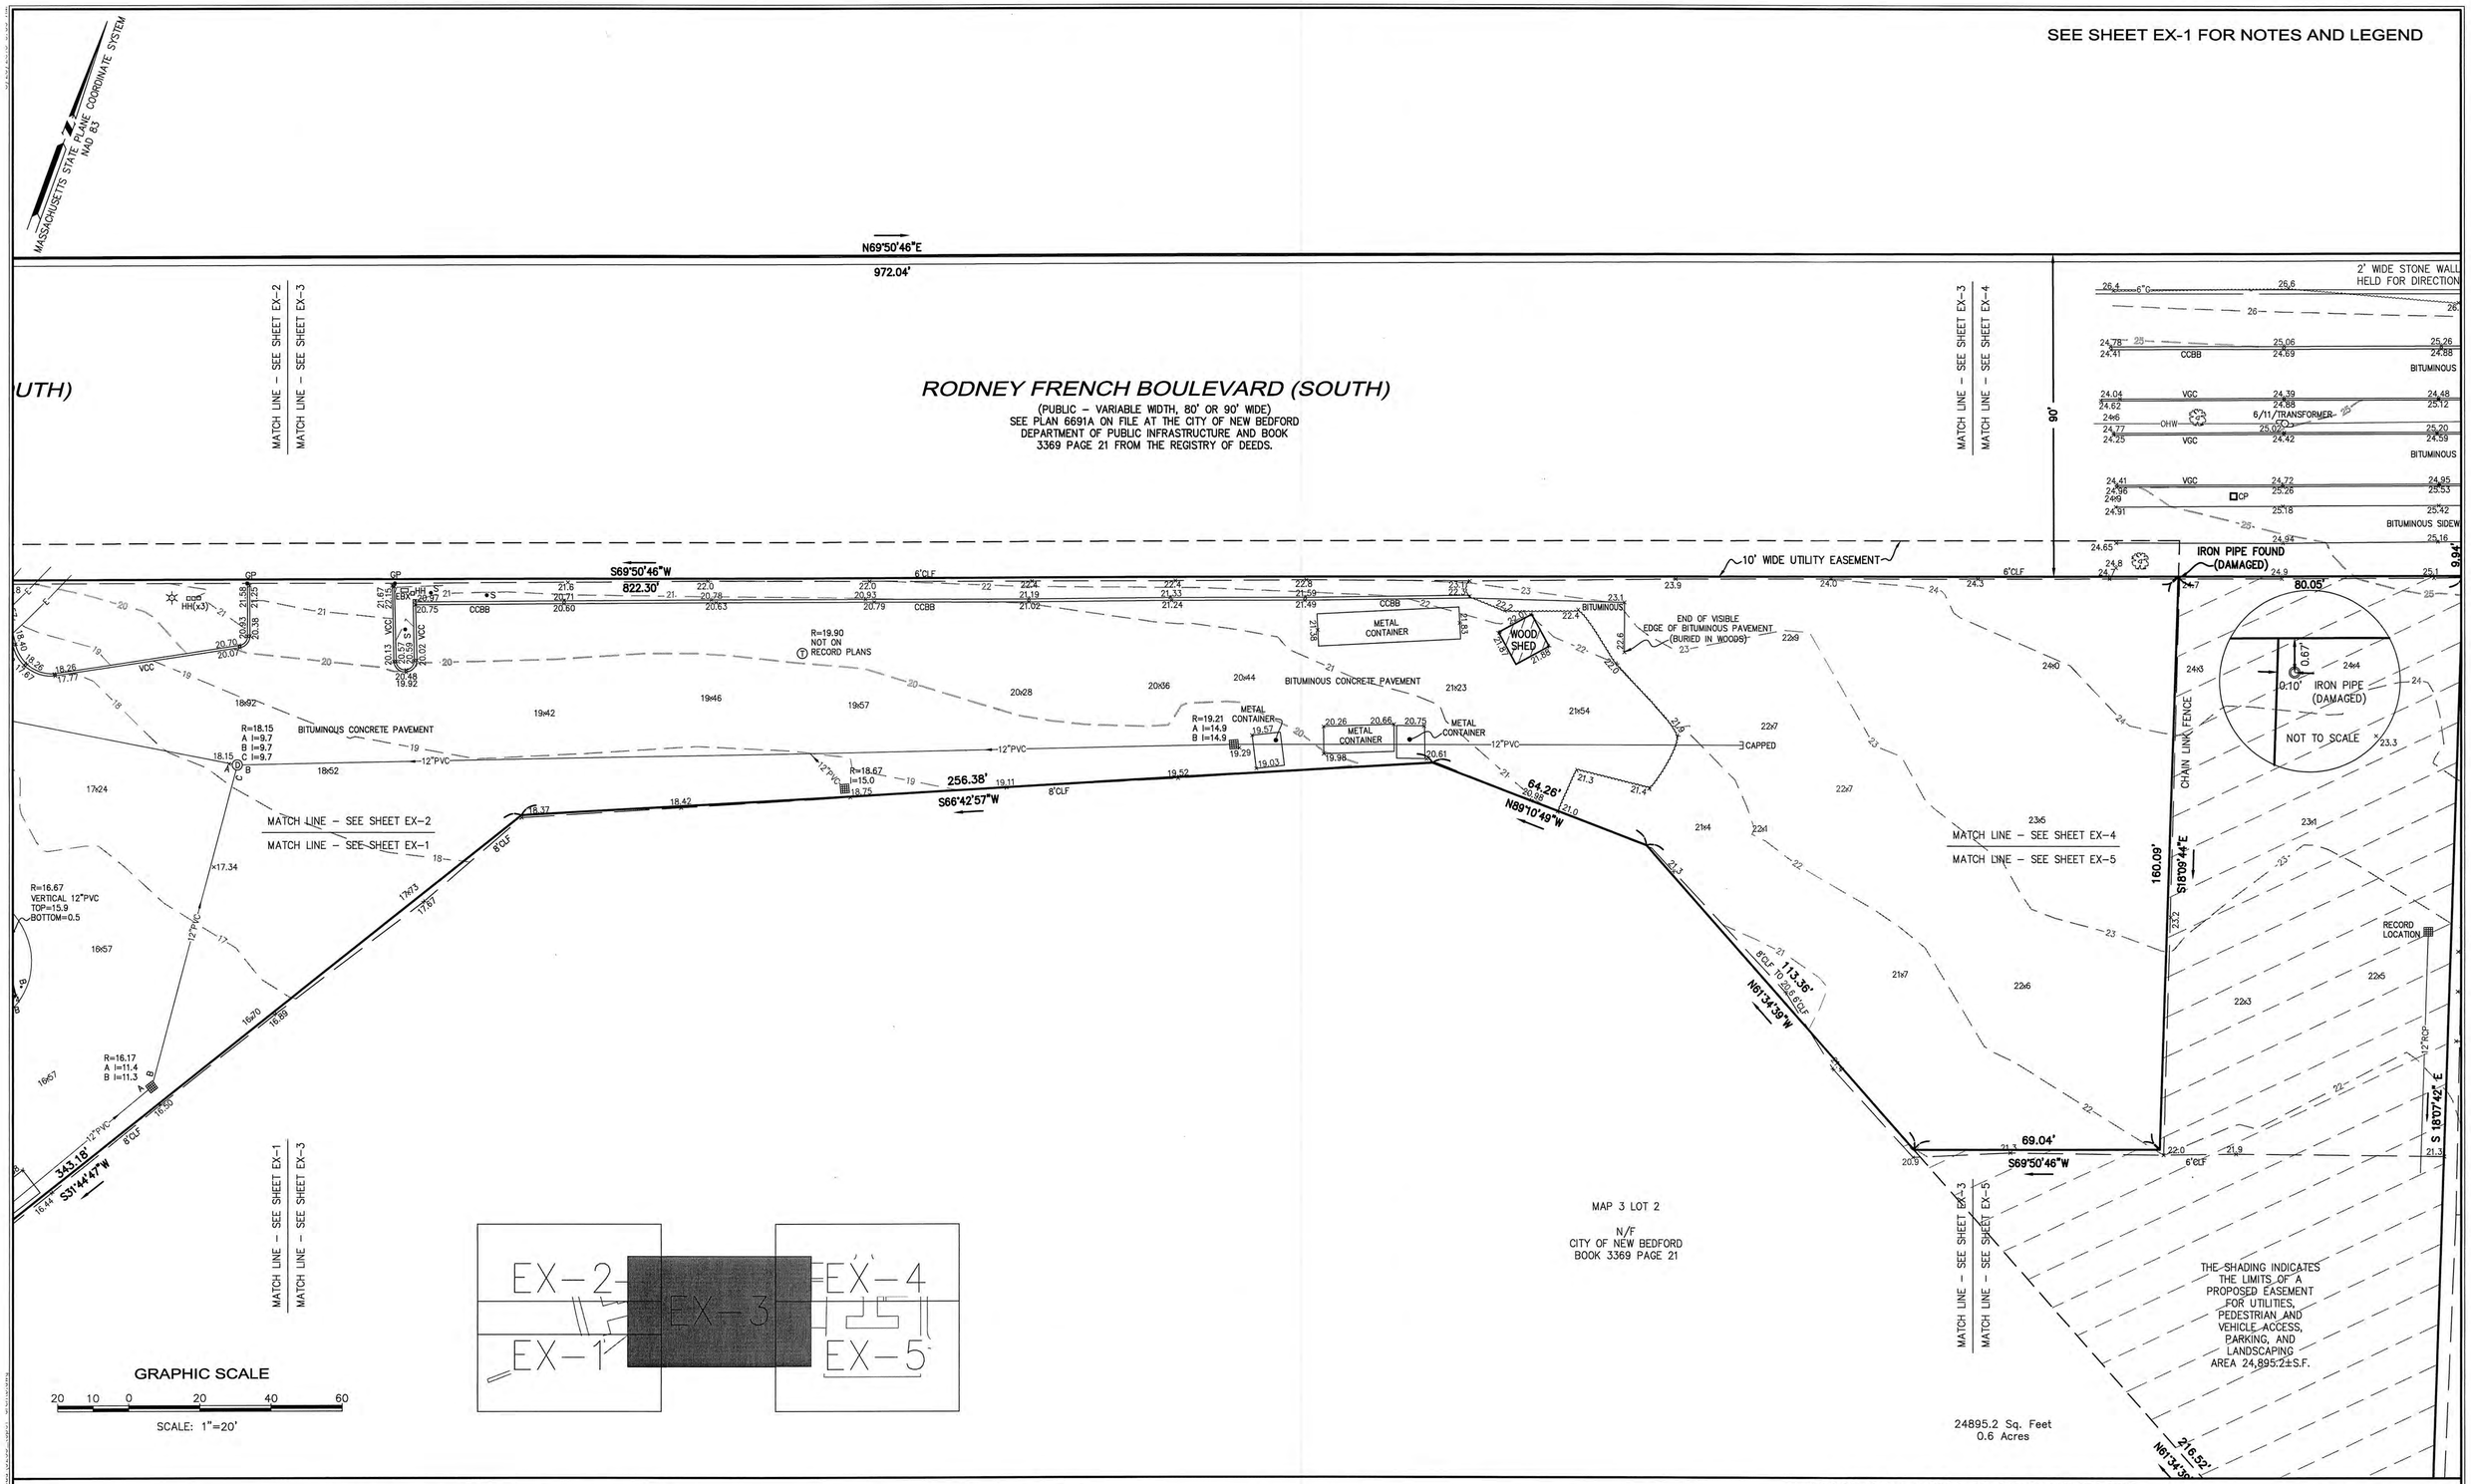

Nitsch Engineering

www.nitscheng.com
2 Center Plaza, Suite 430
Boston, MA 02108
T: (617) 338-0063
F: (617) 338-6472

- Civil Engineering
- Land Surveying
- Transportation Engineering
- Sustainable Site Consulting
- Planning
- GIS

COMMONWEALTH OF MASSACHUSETTS
ALEXANDER DIOTTE
No. 38708
PROFESSIONAL LAND SURVEYOR
2/26/16

PROJECT #	9236
FILE:	9236_TOPO1-archTB.dwg
SCALE:	1"=20'
DATE:	JULY 22, 2013
PROJECT MANAGER:	ADD
FIELD BOOK:	524
DRAFTED BY:	RGM/PAR
CHECKED BY:	

REV.	COMMENTS	DATE
B	UPDATED PROPERTY & ADDITIONAL TOPO	8/22/14
A	COMPILED TOPOGRAPHY ADDED (NGVD 29)	10/25/13

REVISIONS

EXISTING CONDITIONS SURVEY

SCHOOL FOR MARINE SCIENCE AND TECHNOLOGY - UMASS DARTMOUTH
RODNEY FRENCH BOULEVARD, NEW BEDFORD, MASSACHUSETTS

PREPARED FOR:
ELLENZWEIG ASSOCIATES, INC.
1280 MASSACHUSETTS AVENUE, CAMBRIDGE, MA 02138

SHEET: 3

EX-3

OF 5 REV. A

SEE SHEET EX-1 FOR NOTES AND LEGEND

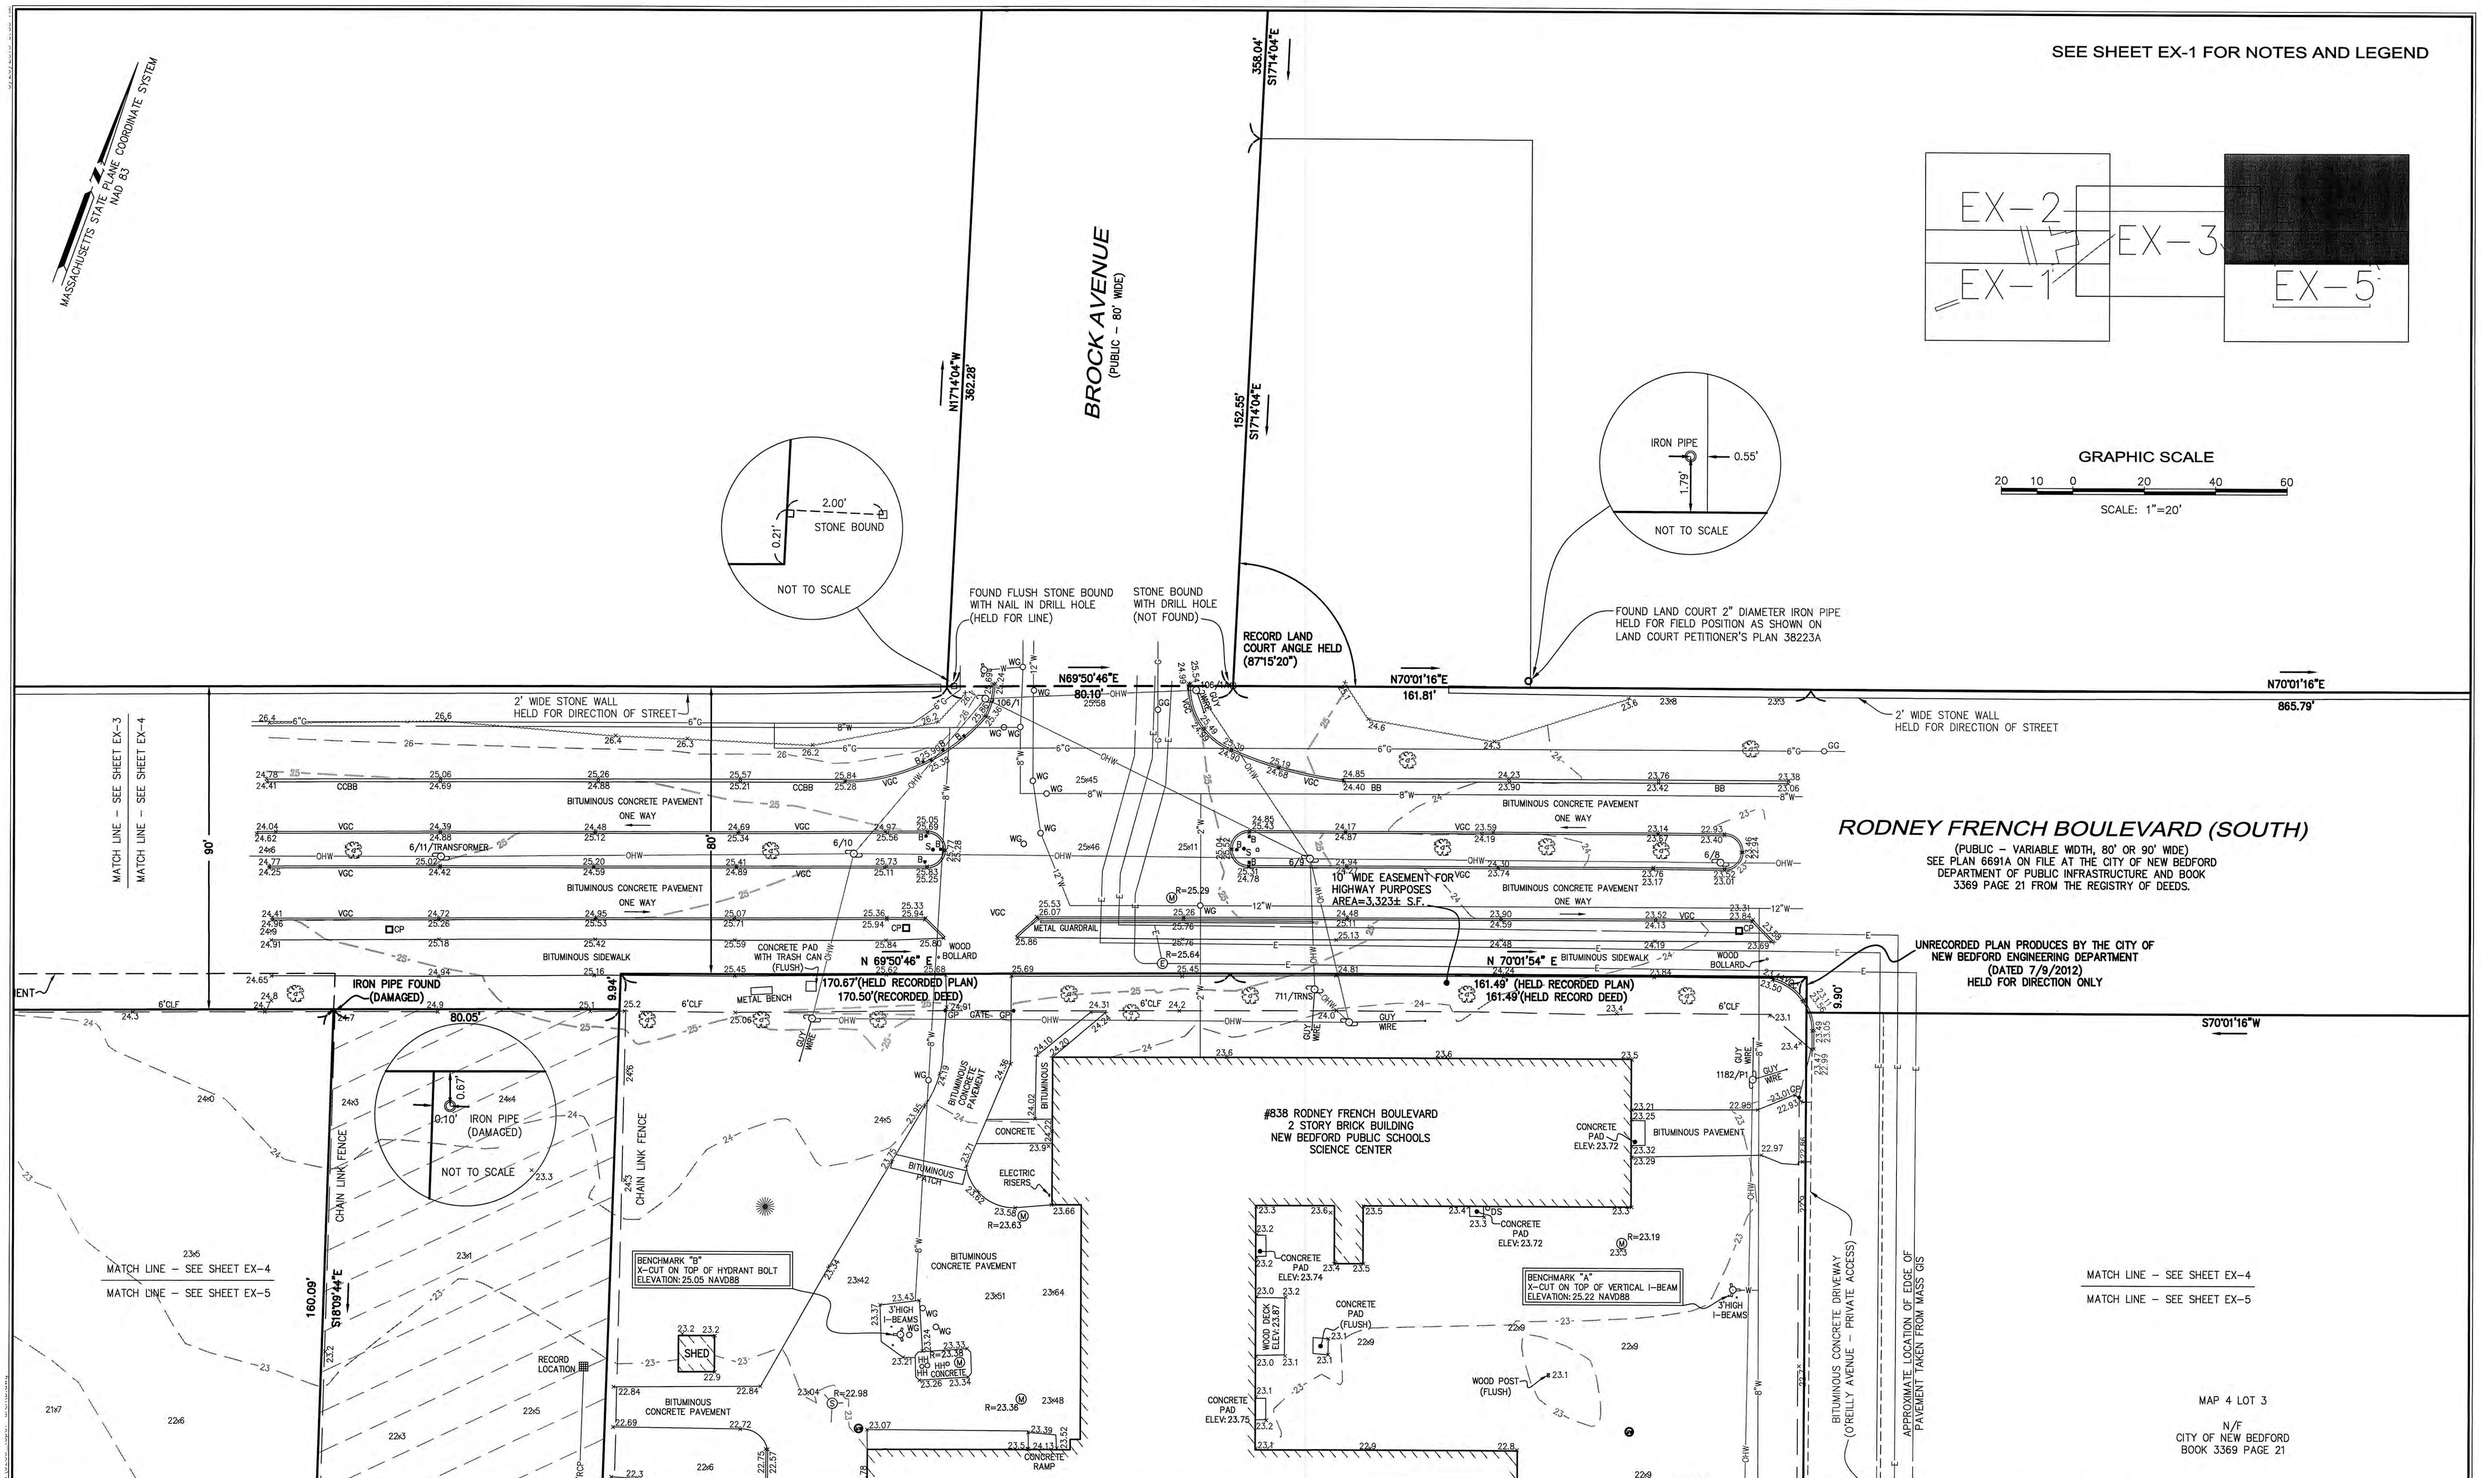

Nitsch Engineering

www.nitscheng.com
2 Center Plaza, Suite 430
Boston, MA 02108
T: (617) 338-0063
F: (617) 338-6472

- Civil Engineering
- Land Surveying
- Transportation Engineering
- Sustainable Site Consulting
- Planning
- GIS

COMMONWEALTH OF MASSACHUSETTS
ALEXANDER DIOTTE
No. 38108
LAND SURVEYOR
2/26/16

PROJECT #	9236
FILE:	9236_TOPO1–archTB.dwg
SCALE:	1"=20'
DATE:	JULY 22, 2013
PROJECT MANAGER:	ADD
FIELD BOOK:	524
DRAFTED BY:	RGM/PAR
CHECKED BY:	

REV.	COMMENTS	DATE
B	UPDATED PROPERTY & ADDITIONAL TOPO	8/22/14
A	COMPILED TOPOGRAPHY ADDED (NGVD 29)	10/25/13

REVISIONS

EXISTING CONDITIONS SURVEY

SCHOOL FOR MARINE SCIENCE AND TECHNOLOGY - UMASS DARTMOUTH
RODNEY FRENCH BOULEVARD, NEW BEDFORD, MASSACHUSETTS

PREPARED FOR:
ELLENZWEIG ASSOCIATES, INC.
1280 MASSACHUSETTS AVENUE, CAMBRIDGE, MA 02138

SHEET: 4

EX-4

OF 5 REV. A

SEE SHEET EX-1 FOR NOTES AND LEGEND

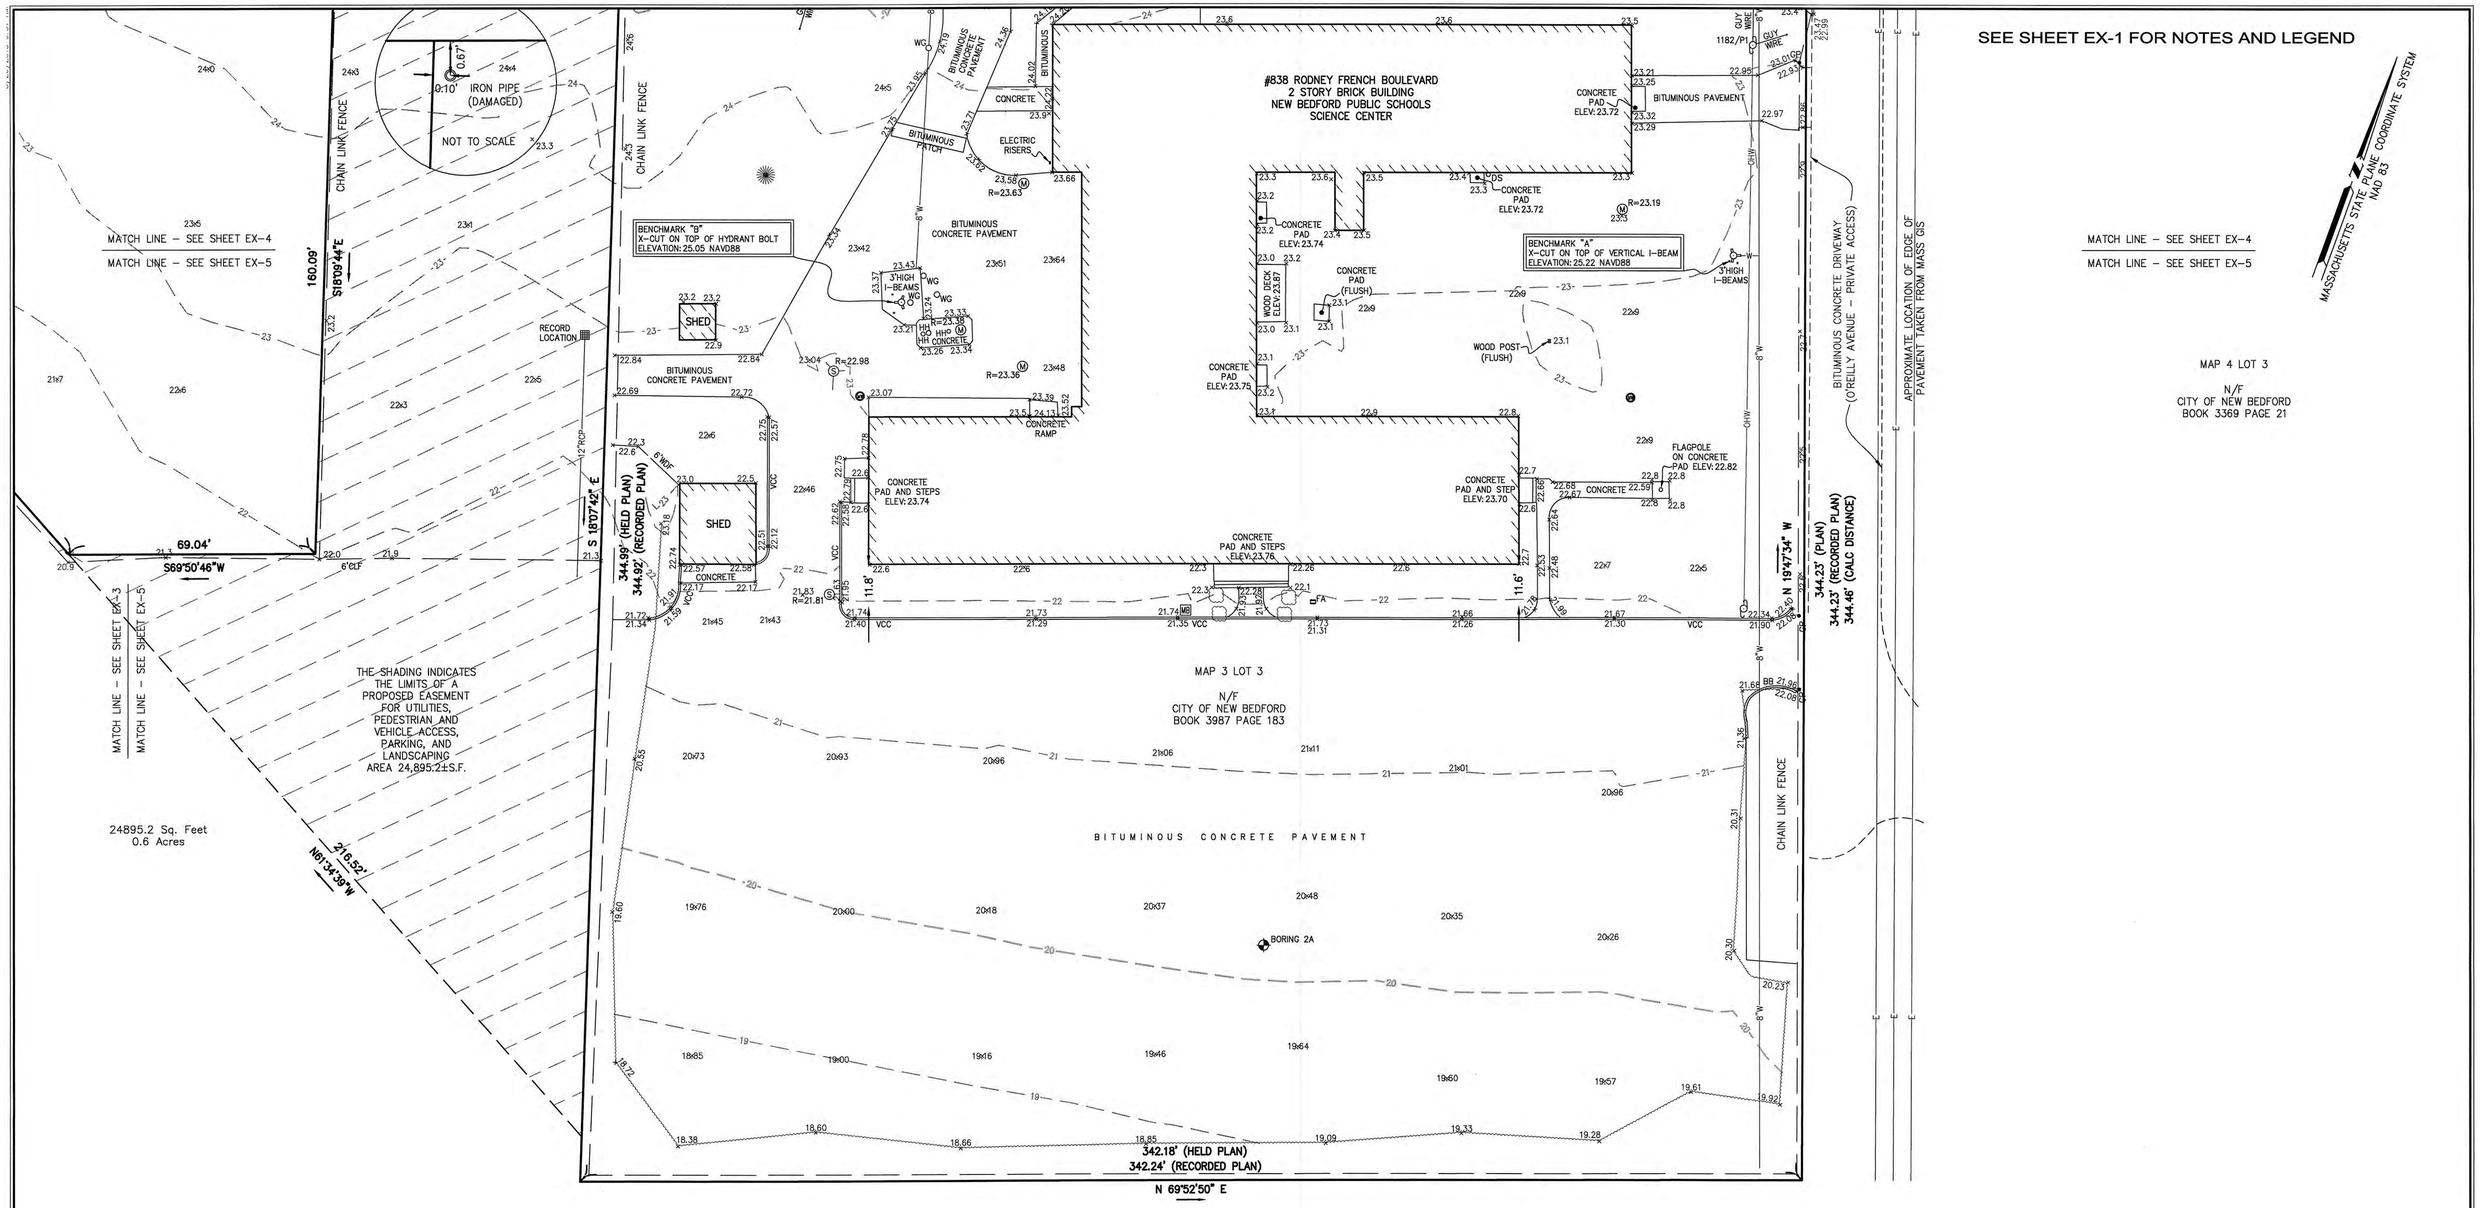

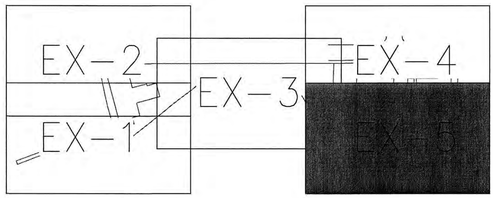

GRAPHIC SCALE

20 10 0 20 40 60

SCALE: 1"=20'

Nitsch Engineering

www.nitscheng.com
2 Center Plaza, Suite 430
Boston, MA 02108
T: (617) 338-0063
F: (617) 338-6472

- Civil Engineering
- Land Surveying
- Transportation Engineering
- Sustainable Site Consulting
- Planning
- GIS

COMMONWEALTH OF MASSACHUSETTS
ALEXANDER DIOTTE
No. 38708
LICENSED PROFESSIONAL LAND SURVEYOR

2/26/16

PROJECT #	9236
FILE:	9236_TOP01–archTB.dwg
SCALE:	1"=20'
DATE:	JULY 22, 2013
PROJECT MANAGER:	ADD
FIELD BOOK:	524
DRAFTED BY:	RGM/PAR
CHECKED BY:	

REV.	COMMENTS	DATE
B	UPDATED PROPERTY & ADDITIONAL TOPO	8/22/14
A	COMPILED TOPOGRAPHY ADDED (NGVD 29)	10/25/13

REVISIONS

EXISTING CONDITIONS SURVEY

SCHOOL FOR MARINE SCIENCE AND TECHNOLOGY - UMASS DARTMOUTH
RODNEY FRENCH BOULEVARD, NEW BEDFORD, MASSACHUSETTS

PREPARED FOR:
ELLENZWEIG ASSOCIATES, INC.
1280 MASSACHUSETTS AVENUE, CAMBRIDGE, MA 02138

SHEET: 5

EX-5

OF 5 REV. A