PRIME ENGINEERING
INC

August 5, 2016

New Bedford Conservation Commission
133 William Street - Room 304
New Bedford, MA 02740

RE: ORDER OF CONDITIONS FILE# SE 49-0515
SUBDIVISION LOT# 9A
ASSESSORS MAP 130G LOT 262

Dear Commission Members:

I have examined the above referenced property and hereby certify that it has been constructed in essential compliance with the approved plans and the Order of Conditions. I hereby request that you issue a Certificate of Compliance.

Sincerely,
PRIME ENGINEERING, INC.

COMMONWEALTH OF MASSACHUSETTS
RICHARD J. RHEAUME No. 28373 CIVIL
REGISTERED PROFESSIONAL ENGINEER

Richard J. Rheaume, P.E., LSP
Chief Engineer

Enclosure

158 Charles McCombs Boulevard, New Bedford, MA 02745
Tel: 508-995-8240 Fax: 508-995-3275

ACKNOWLEDGEMENT
REGARDING SPECIAL CONDITION NO. 50 IN THE ORDER OF CONDITIONS FOR WHALERS' WOODS ESTATES

The undersigned, as purchaser(s) of Subdivision Lot No. 9 (being Lot No. 262 on Assessor's Map No. 130G) in the subdivision commonly known as Whalers' Woods Estates, hereby acknowledge that a copy of the Order of Conditions for Whalers' Woods Estates issued under DEP File Number SE 49-534 has been furnished to me/us by Long Built Homes, Inc. as an Exhibit to the Purchase and Sale Agreement relative to my/our purchase of said Subdivision Lot No. 9, and that I/we have read and understand Special Condition No. 50 thereof pertaining to the installation of a split rail fence along the hay bale/silt fence line to establish a permanent no disturbance boundary in perpetuity.

Christine M Peters
Owner

3-17-15
Owner

Date: March 17, 2015

Massachusetts Department of Environmental Protection
Bureau of Resource Protection - Wetlands

WPA Form 8A – Request for Certificate of Compliance

Massachusetts Wetlands Protection Act M.G.L. c. 131, §40

DEP File Number:
SE049- 0515
Provided by DEP

A. Project Information

Important: When filling out forms on the computer, use only the tab key to move your cursor - do not use the return key.

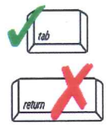

Upon completion of the work authorized in an Order of Conditions, the property owner must request a Certificate of Compliance from the issuing authority stating that the work or portion of the work has been satisfactorily completed.

1. This request is being made by:

Whalers Woods Realty Trust
Name

158 Charles McCombs Boulevard
Mailing Address

New Bedford | MA | 02745
City/Town | State | Zip Code

508 995-8240
Phone Number

2. This request is in reference to work regulated by a final Order of Conditions issued to:

Whalers Woods Realty Trust
Applicant

Dated | SE049- 0515
DEP File Number

3. The project site is located at:

Off Church Street
Street Address

New Bedford, MA
City/Town

130G
Assessors Map/Plat Number

262
Parcel/Lot Number

4. The final Order of Conditions was recorded at the Registry of Deeds for:

Same
Property Owner (if different)

Bristol | 11319 | 251
County | Book | Page

Certificate (if registered land)

5. This request is for certification that (check one):

☑ the work regulated by the above-referenced Order of Conditions has been satisfactorily completed.

☐ the following portions of the work regulated by the above-referenced Order of Conditions have been satisfactorily completed (use additional paper if necessary).

☐ the above-referenced Order of Conditions has lapsed and is therefore no longer valid, and the work regulated by it was never started.

A. Project Information (cont.)

6. Did the Order of Conditions for this project, or the portion of the project subject to this request, contain an approval of any plans stamped by a registered professional engineer, architect, landscape architect, or land surveyor?

☑ Yes — If yes, attach a written statement by such a professional certifying substantial compliance with the plans and describing what deviation, if any, exists from the plans approved in the Order.

☐ No

B. Submittal Requirements

Requests for Certificates of Compliance should be directed to the issuing authority that issued the final Order of Conditions (OOC). If the project received an OOC from the Conservation Commission, submit this request to that Commission. If the project was issued a Superseding Order of Conditions or was the subject of an Adjudicatory Hearing Final Decision, submit this request to the appropriate DEP Regional Office (see http://www.mass.gov/eea/agencies/massdep/about/contacts/find-the-massdep-regional-office-for-your-city-or-town.html).

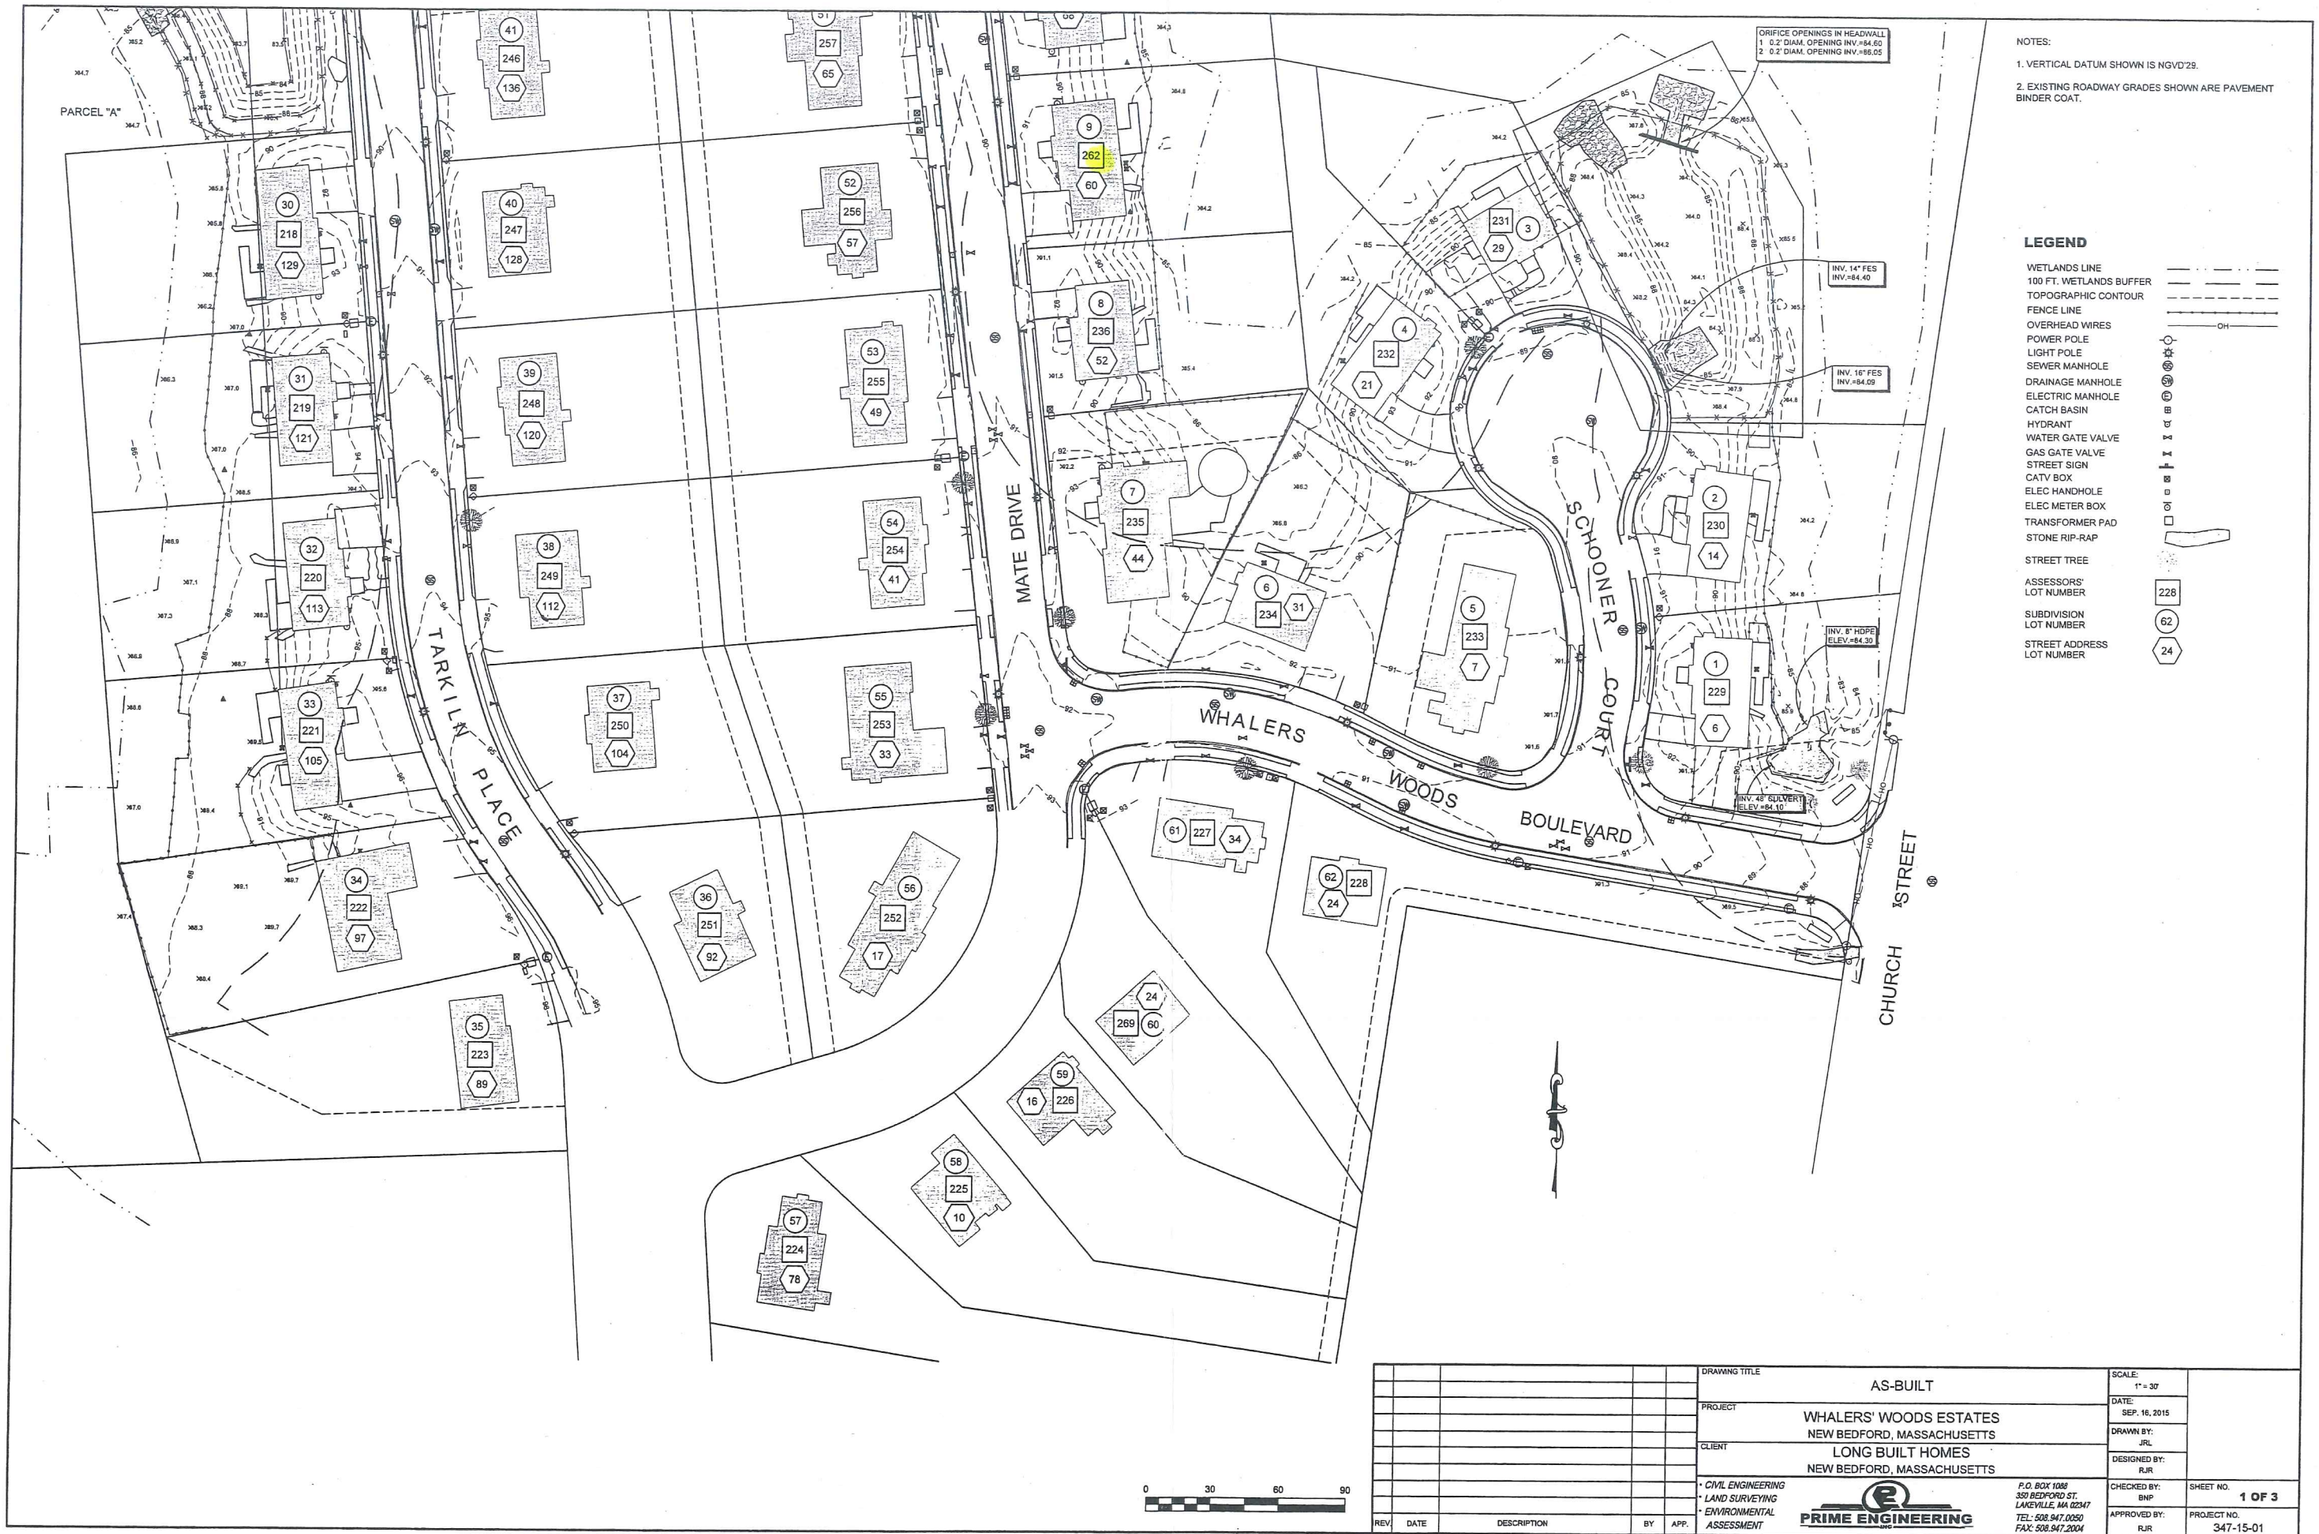

NOTES:

1. VERTICAL DATUM SHOWN IS NGVD'29.

2. EXISTING ROADWAY GRADES SHOWN ARE PAVEMENT BINDER COAT.

LEGEND

- WETLANDS LINE
- 100 FT. WETLANDS BUFFER
- TOPOGRAPHIC CONTOUR
- FENCE LINE
- OVERHEAD WIRES — OH —
- POWER POLE
- LIGHT POLE
- SEWER MANHOLE
- DRAINAGE MANHOLE
- ELECTRIC MANHOLE
- CATCH BASIN
- HYDRANT
- WATER GATE VALVE
- GAS GATE VALVE
- STREET SIGN
- CATV BOX
- ELEC HANDHOLE
- ELEC METER BOX
- TRANSFORMER PAD
- STONE RIP-RAP
- STREET TREE
- ASSESSORS' LOT NUMBER — 228
- SUBDIVISION LOT NUMBER — 62
- STREET ADDRESS LOT NUMBER — 24

REV.	DATE	DESCRIPTION	BY	APP.

DRAWING TITLE: AS-BUILT

PROJECT: WHALERS' WOODS ESTATES
NEW BEDFORD, MASSACHUSETTS

CLIENT: LONG BUILT HOMES
NEW BEDFORD, MASSACHUSETTS

- CIVIL ENGINEERING
- LAND SURVEYING
- ENVIRONMENTAL ASSESSMENT

PRIME ENGINEERING LLC
P.O. BOX 1088
350 BEDFORD ST.
LAKEVILLE, MA 02347
TEL: 508.947.0250
FAX: 508.947.2004

SCALE:	1" = 30'
DATE:	SEP. 16, 2015
DRAWN BY:	JRL
DESIGNED BY:	RJR
CHECKED BY:	BNP
SHEET NO.	1 OF 3
APPROVED BY:	RJR
PROJECT NO.	347-15-01

O:\Survey\PROJECTS\NEW BEDFORD\CHURCH STREET\347150\1\DRAWINGS\AS-BUILT-SEP-2015\AS-BUILT-SEP-2015.dwg