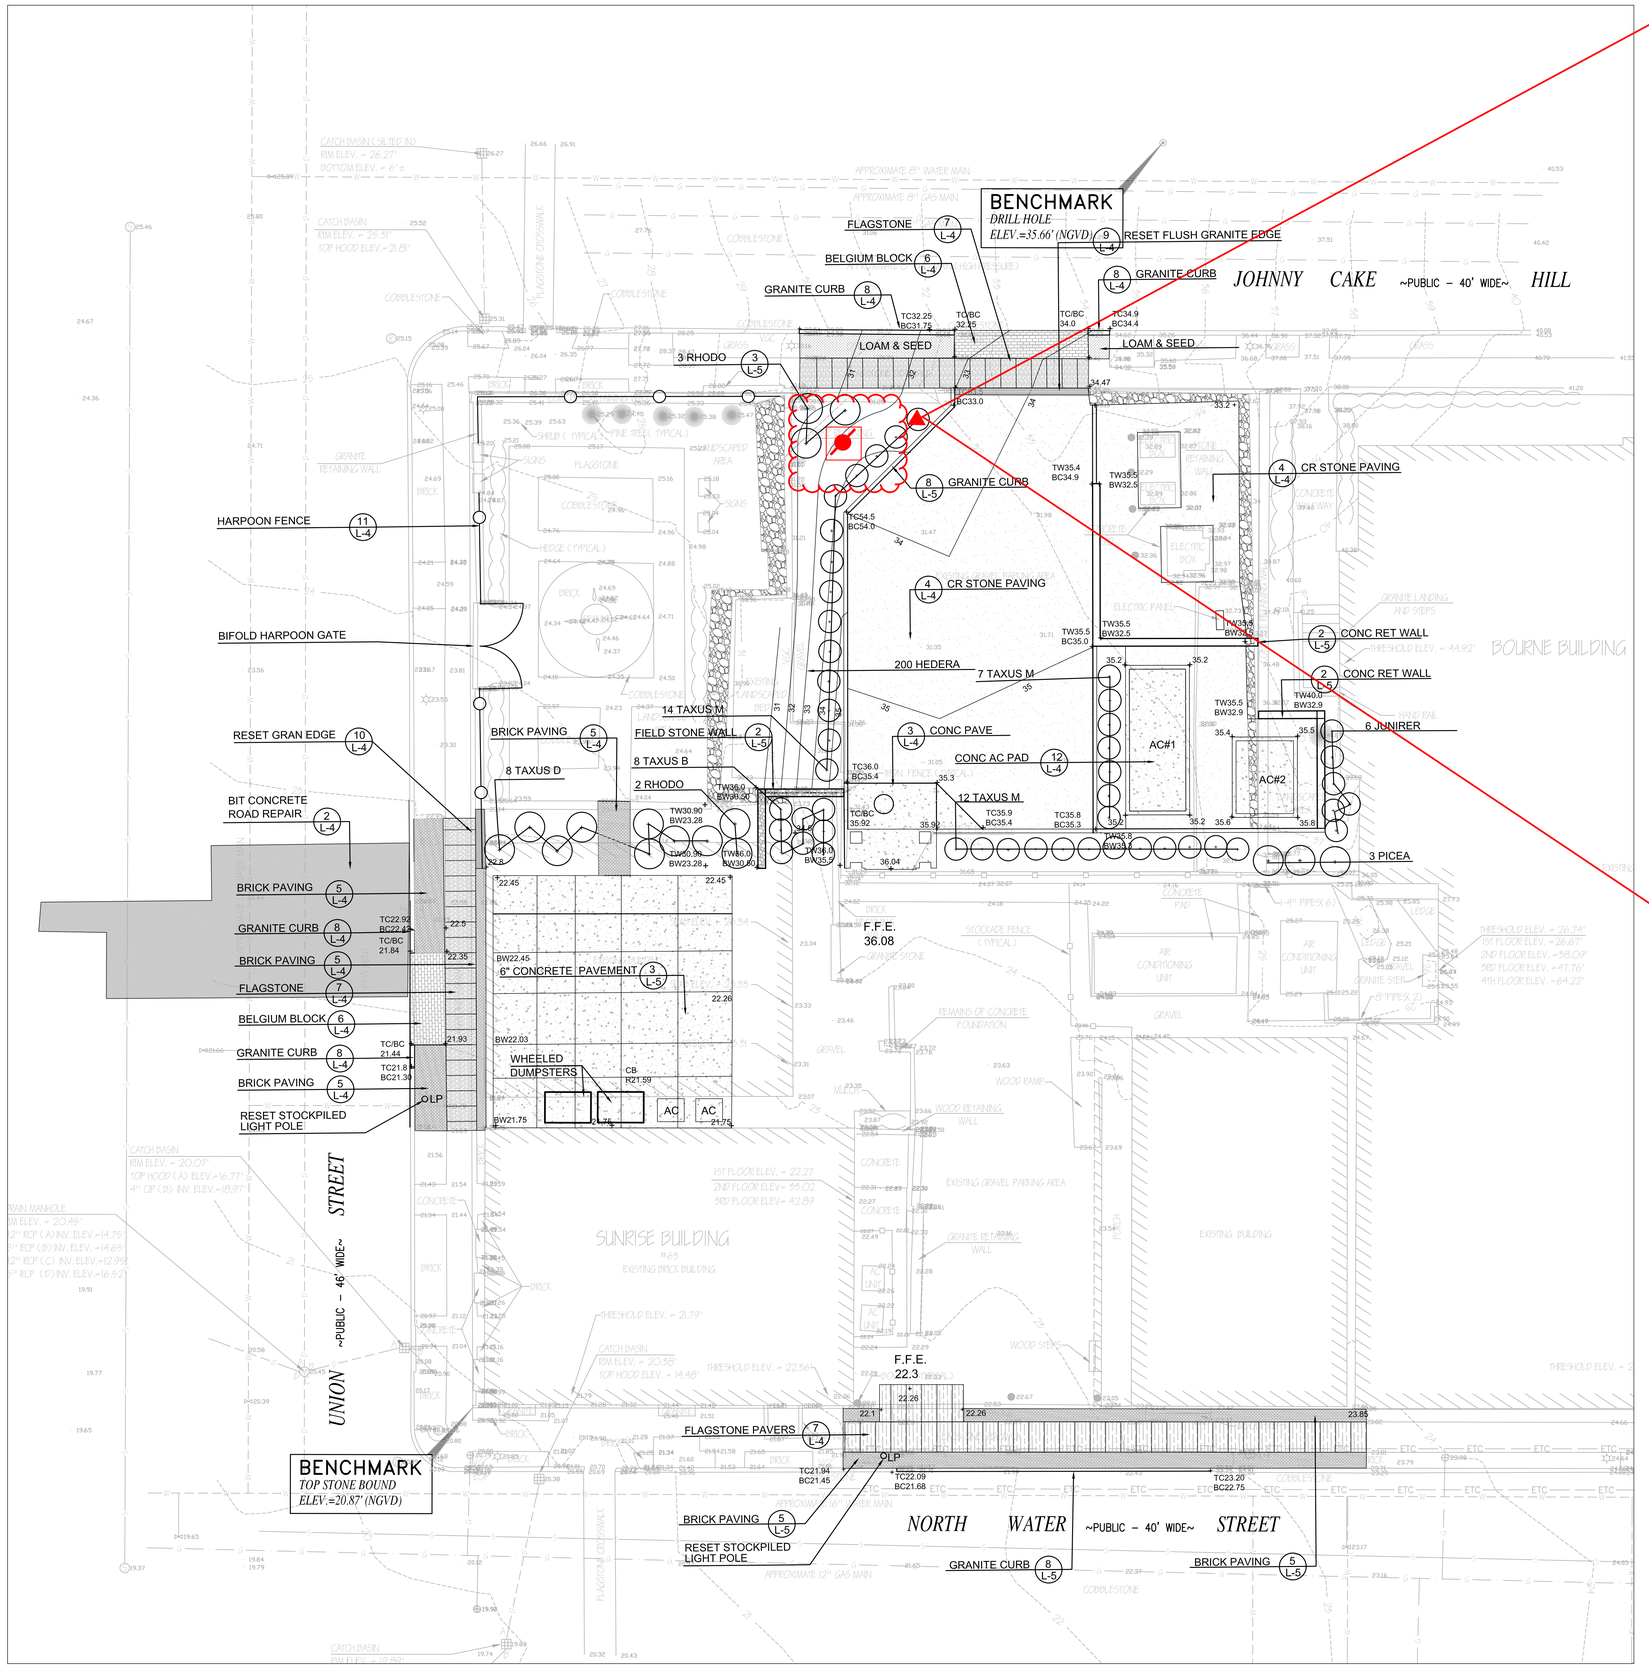

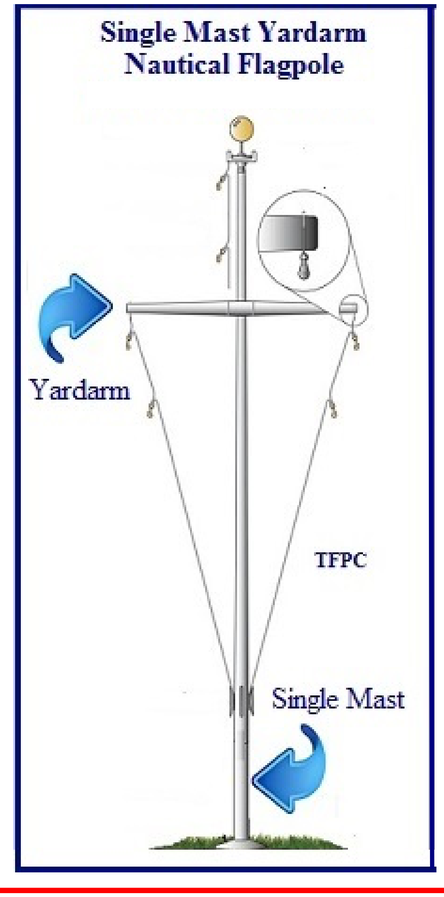

PROPOSED 25' SINGLE MAST YARDARM NAUTICAL FLAGPOLE

FINISH: WHITE

N

CONSULTANTS

MG
Marshall | Gary LLC
200 Harvard Mills Sq., Suite 420
Wakefield, MA 01880
p. 781.245.7699 f. 781.245.7692
www.mgary.com

REVISIONS

2011.03

PROJECT NUMBER

NEW BEDFORD WHALING MUSEUM ADDITION AND RENOVATION
18 JOHNNY CAKE HILL
NEW BEDFORD, MA 02740

DRAWING TITLE

SITE IMPROVEMENT PLAN

200 Harvard Mill Square
Suite 410
Wakefield, MA 01880

781 213 5030 T
781 213 5040 F
info@mvgarchitects.com E

CONSTRUCTION DOCUMENTS

STAMP

SCALE	1/8" = 1'-0"
DRAWN BY	JAM
CHECKED	BG
DATE	04/28/14

DRAWING NUMBER