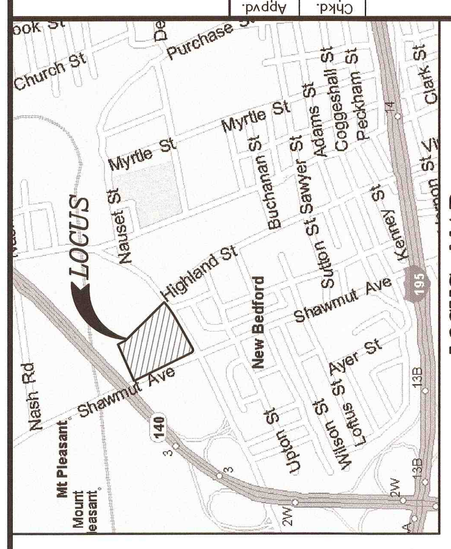

LOCUS MAP

SCALE: 1"=1,000'±

Acad No. NB 07-3977 MODIFICATION TO APPROVED PLAN.DWG	SITEC Civil and Environmental Engineering Land Use Planning
File No. 07-3977	SITEC, Inc. 449 Faunce Corner Road Dartmouth, MA 02747 (508) 998-2125 FAX (508) 998-7554 WWW.SITEC-ENGINEERING.COM

project: PROPOSED O'REILLY AUTO PARTS
139 HATHAWAY ROAD
NEW BEDFORD, MASSACHUSETTS

client: S.B. REALTY LIMITED PARTNERSHIP

drawing title: MODIFICATION TO APPROVED PLAN

scale: 1"=20'
date: APRIL 17, 2015
drawn: NAD
checked: SDG
approved: SDG
sheet 1 *of* 1
drawing number: MTAP-1
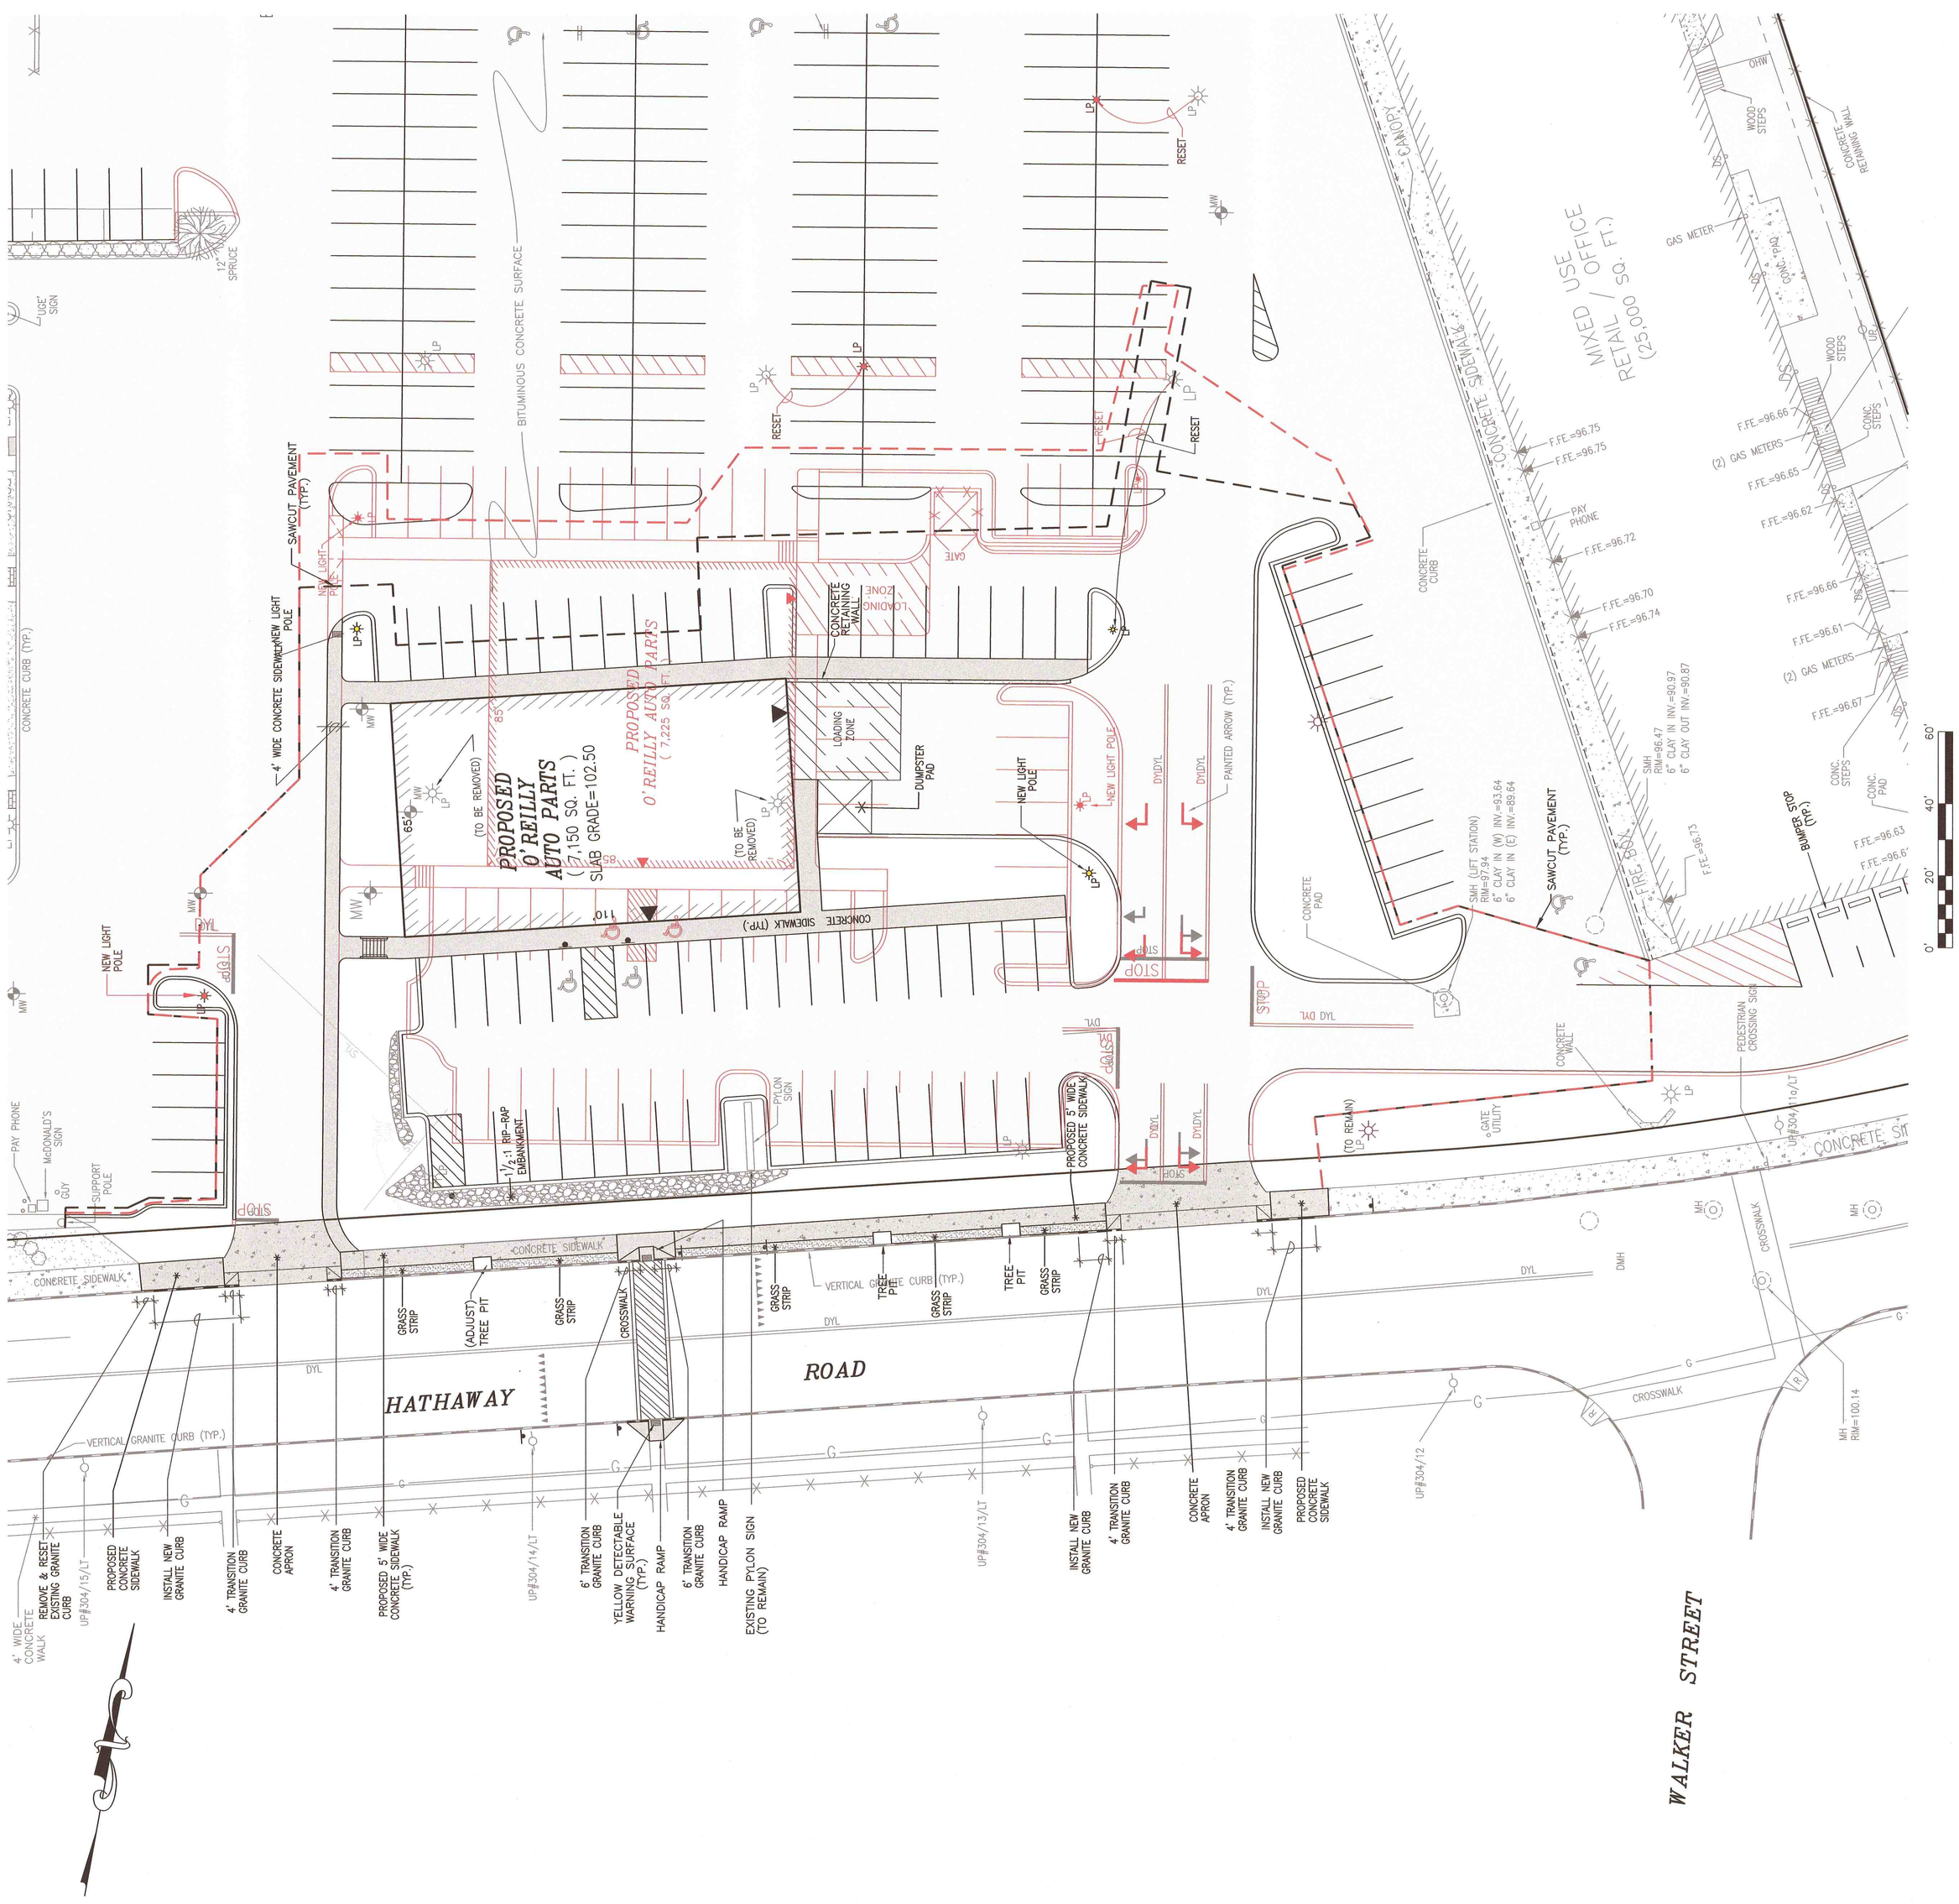
No.	Date	Revision Description	Chkd. by	Apprd. by