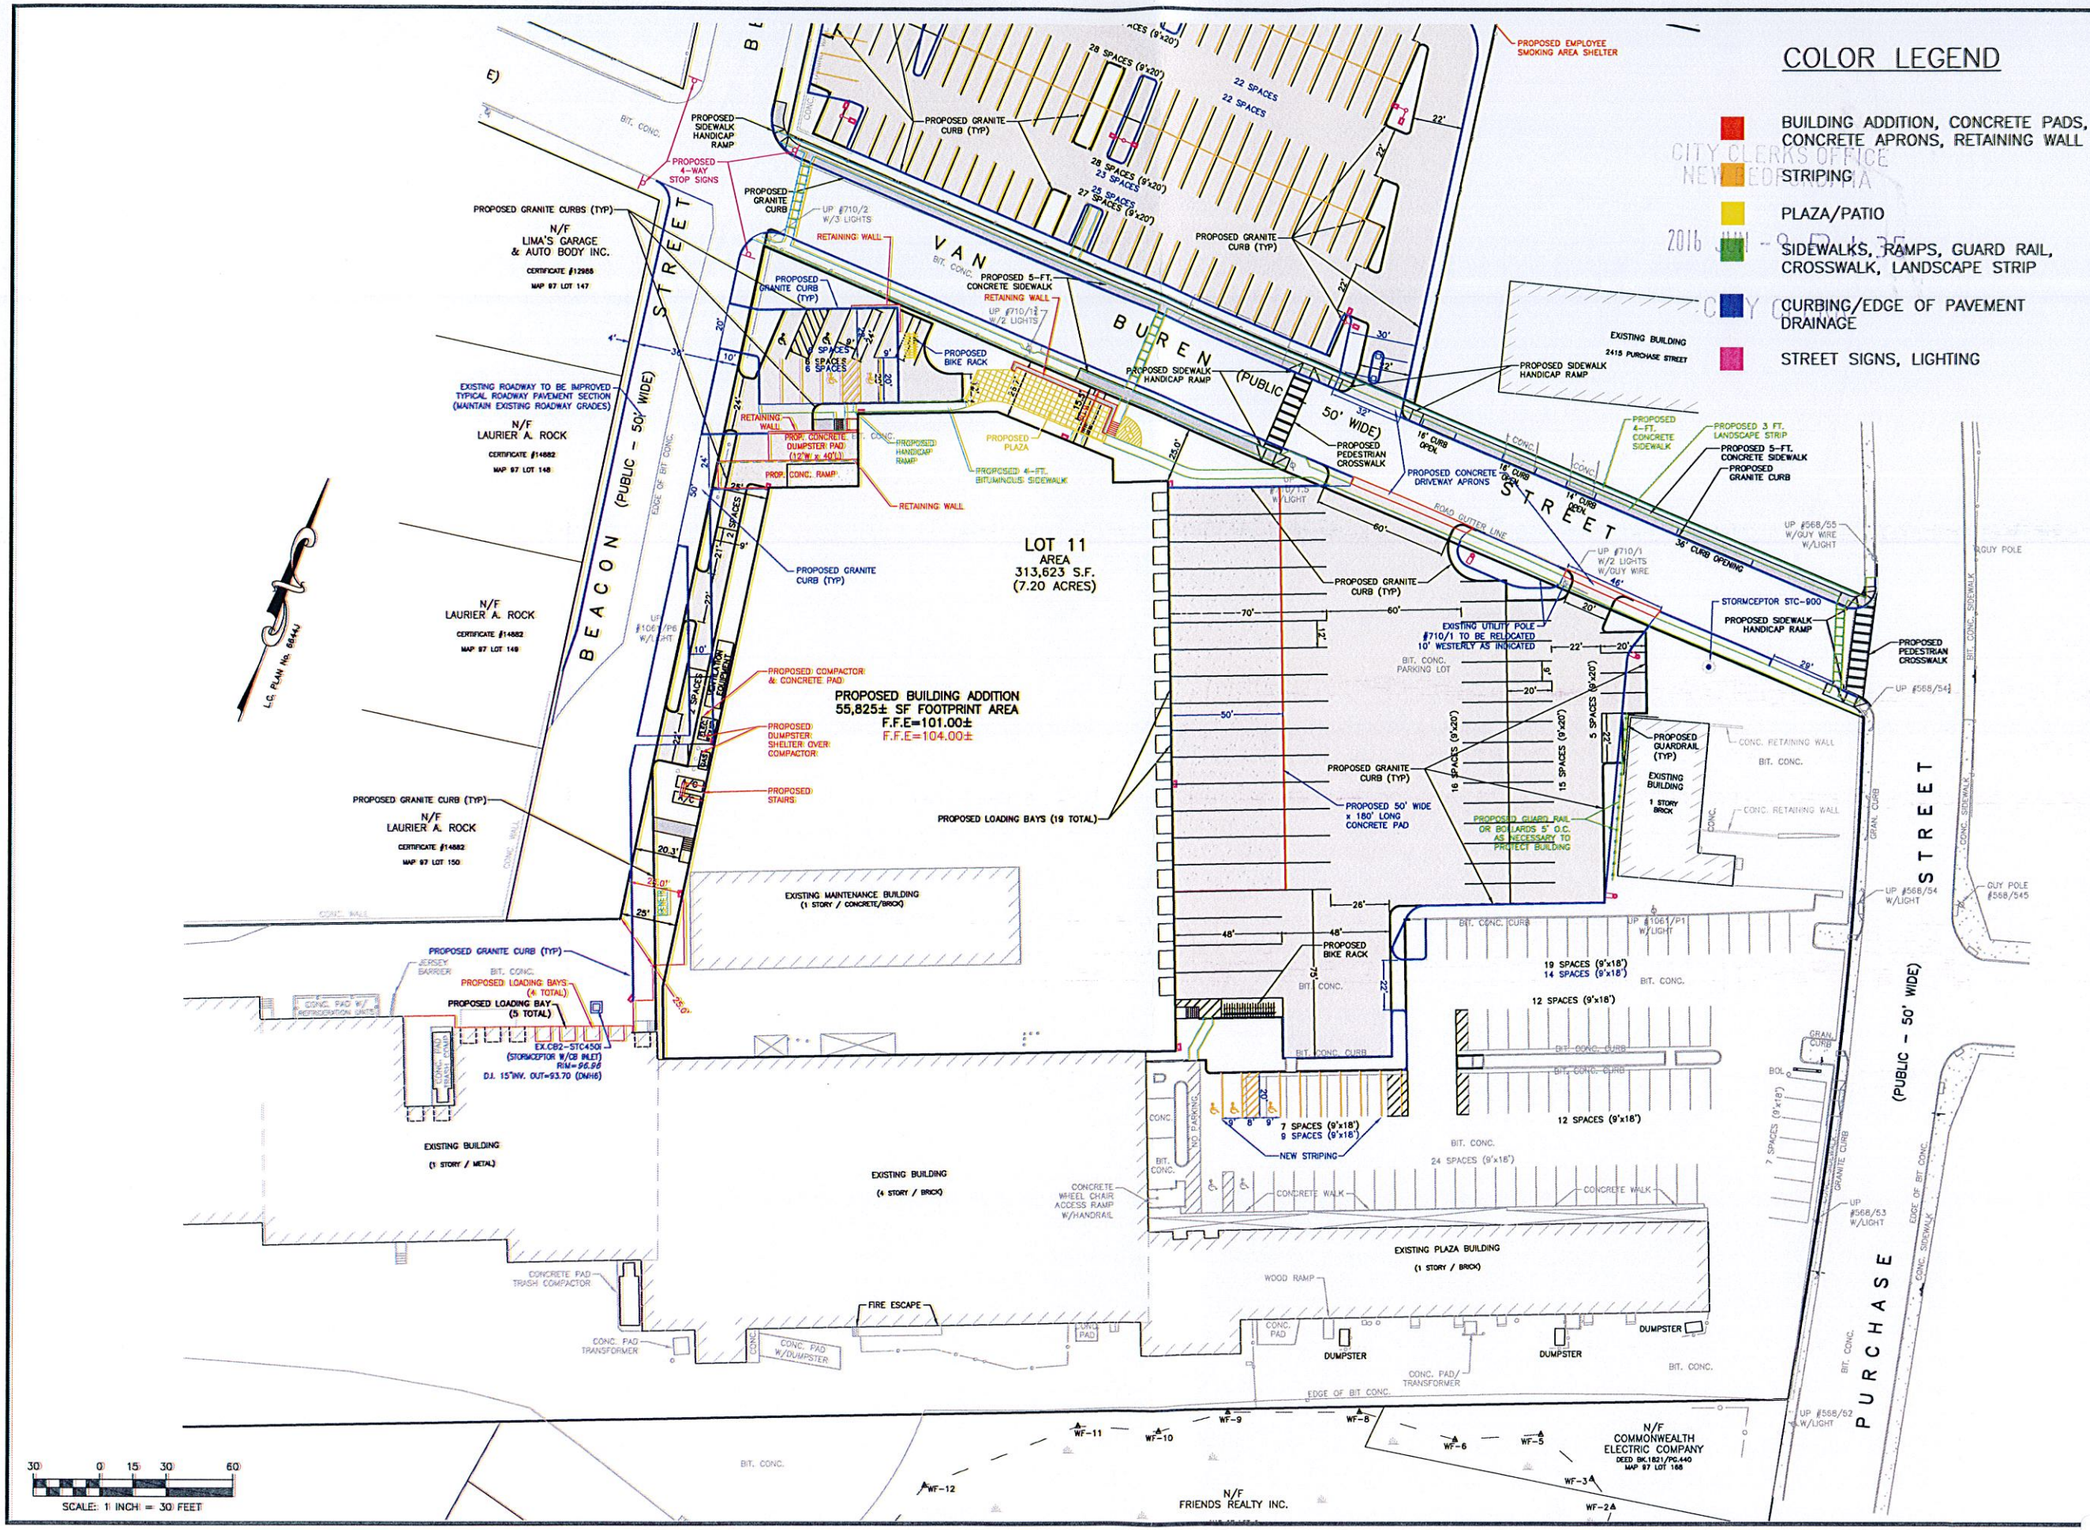

SITE DESIGN ENGINEERING, LLC.
11 CUSHMAN STREET
MIDDLEBORO, MA 02346
T:508.967.0673 F:508.967.0674
WWW.SDE-LDEC.COM

NO.	DATE	DESCRIPTION	APPROVED
1	6/7/16	GENERAL SITE REVISIONS	DCM

PLAN REVISIONS

DATE: SEPTEMBER 11, 2015

DRAWN BY:	DESIGN. BY:	CHECK BY:
RLM/RT	RT/DCM	DCM/TWH

PROJECT NO. 14101

ISSUED FOR: REVIEW

DANIEL C. MULLOY CIVIL No. 41757

SITE PLAN APPROVAL MODIFICATION
2301 PURCHASE STREET
NEW BEDFORD, MASSACHUSETTS

PREPARED FOR
SID WAINER & SON, INC.

DRAWING TITLE:
SITE LAYOUT PLAN
COLOR EXHIBIT

SCALE: 1" = 30'

SHEET NO.
6 OF 14

Case 21-16
06/09/2016

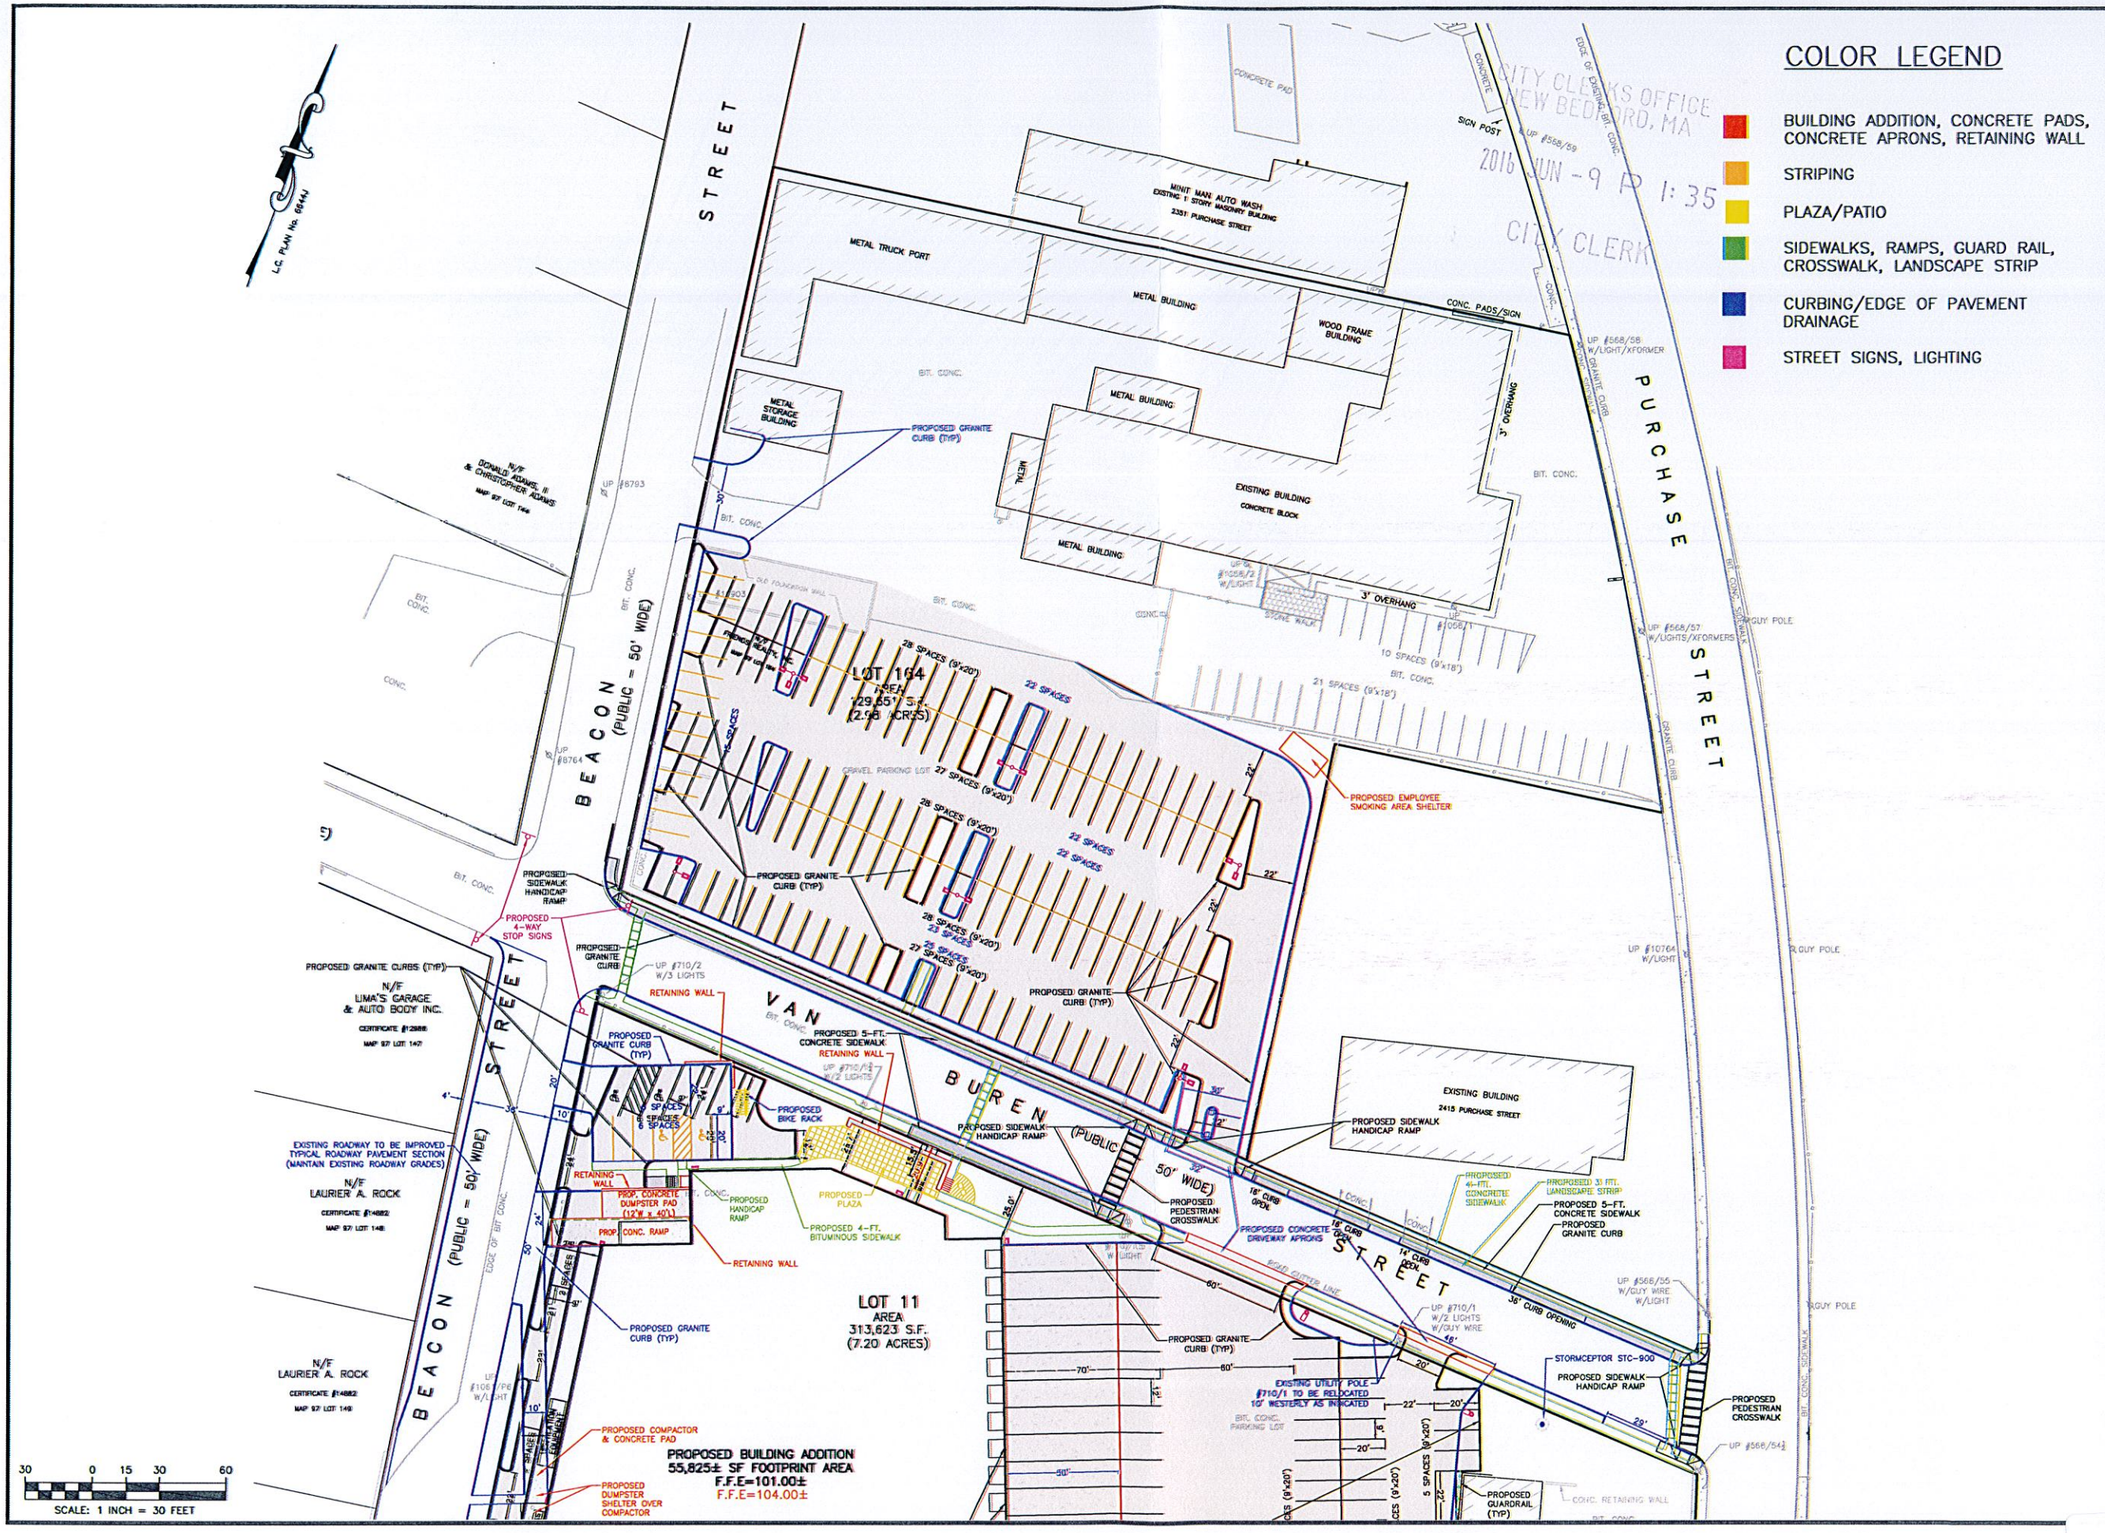

SITE DESIGN ENGINEERING, LLC.
11 CUSHMAN STREET
MIDDLEBORO, MA 02346
T:508-967-0673 F:508-967-0674
WWW.SDE-LDEC.COM

NO.	DATE	DESCRIPTION	APPROVED
1	6/7/16	GENERAL SITE REVISIONS	DCM

PLAN REVISIONS

DATE: SEPTEMBER 11, 2015

DRAWN BY:	DESIGN. BY:	CHECK BY:
RLM/RT	RT/DCM	DCM/TWH

PROJECT NO. 14101

ISSUED FOR: REVIEW

DANIEL C. MULLOY CIVIL No. 41757

SITE PLAN APPROVAL MODIFICATION
2301 PURCHASE STREET
NEW BEDFORD, MASSACHUSETTS

PREPARED FOR
SID WAINER & SON, INC.

DRAWING TITLE:
SITE LAYOUT PLAN COLOR EXHIBIT

SCALE: 1" = 30'

SHEET NO.
7 OF 14

Case 21-16
06/09/2016