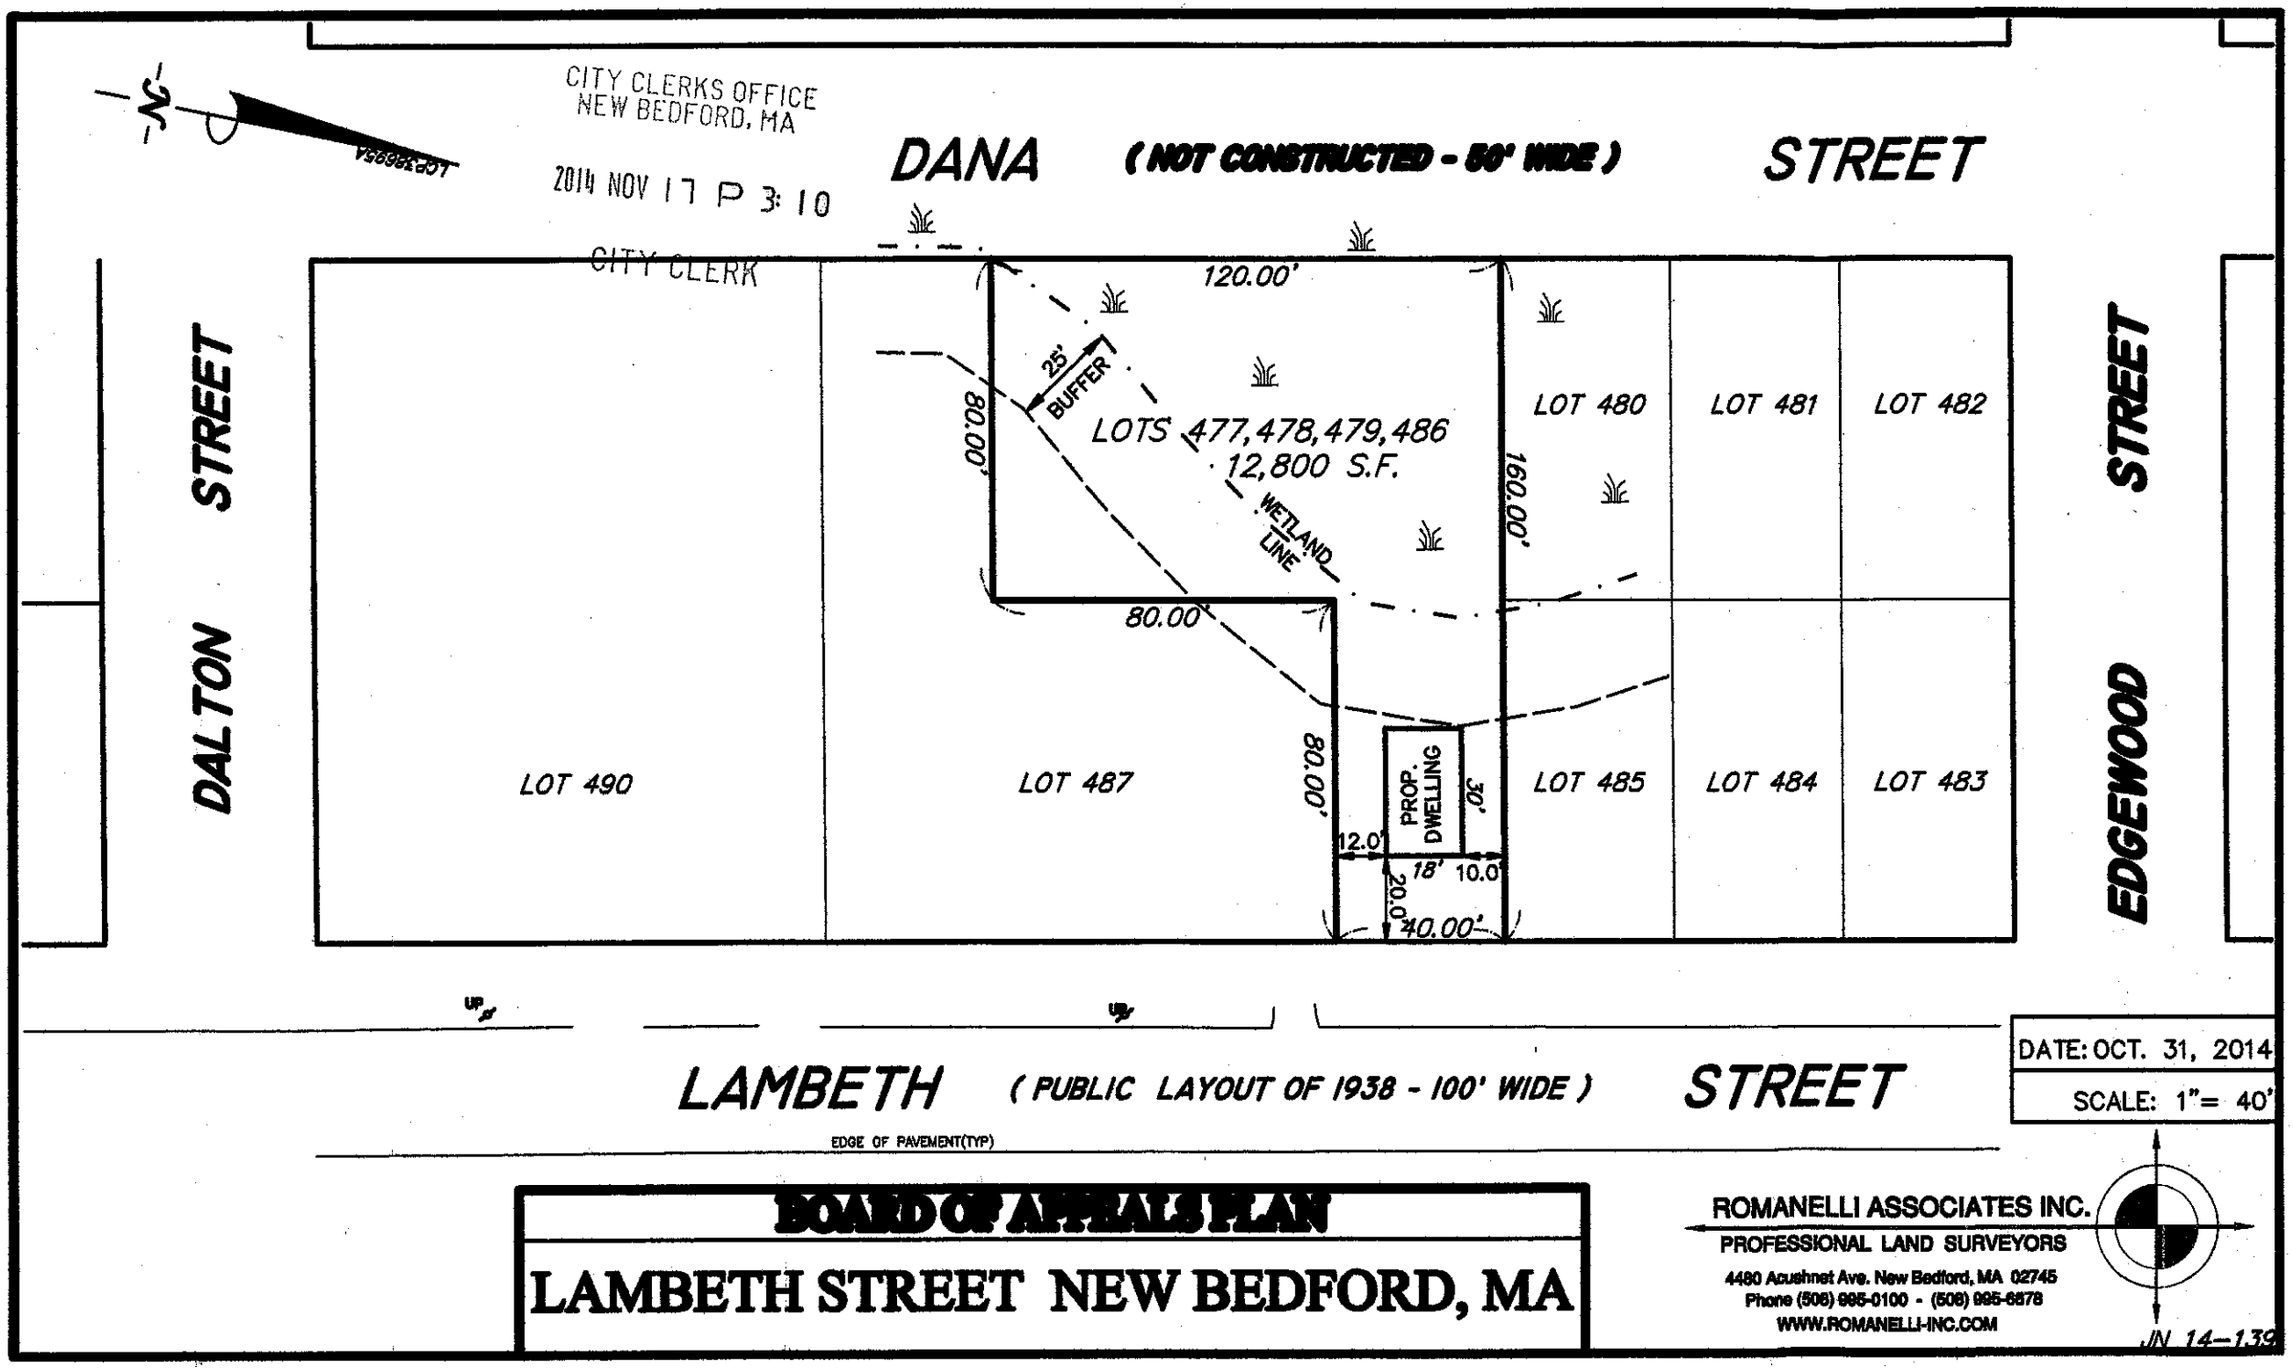
CITY CLERKS OFFICE
NEW BEDFORD, MA
2014 NOV 17 P 3:10
CITY CLERK
DANA (NOT CONSTRUCTED - 50' WIDE) STREET
DALTON STREET
EDGEWOOD STREET
120.00'
25' BUFFER
80.00'
LOTS 477,478,479,486
12,800 S.F.
WETLAND LINE
160.00'
80.00'
80.00'
PROP. DWELLING
30'
12.0'
18'
10.0'
20.0'
40.00'
LOT 490
LOT 487
LOT 480
LOT 481
LOT 482
LOT 485
LOT 484
LOT 483
LAMBETH (PUBLIC LAYOUT OF 1938 - 100' WIDE) STREET
EDGE OF PAVEMENT(TYP)
DATE: OCT. 31, 2014
SCALE: 1"= 40'
BOARD OF APPEALS PLAN
LAMBETH STREET NEW BEDFORD, MA
ROMANELLI ASSOCIATES INC.
PROFESSIONAL LAND SURVEYORS
4480 Acushnet Ave. New Bedford, MA 02745
Phone (508) 995-0100 - (508) 995-6878
WWW.ROMANELLI-INC.COM
JN 14-139

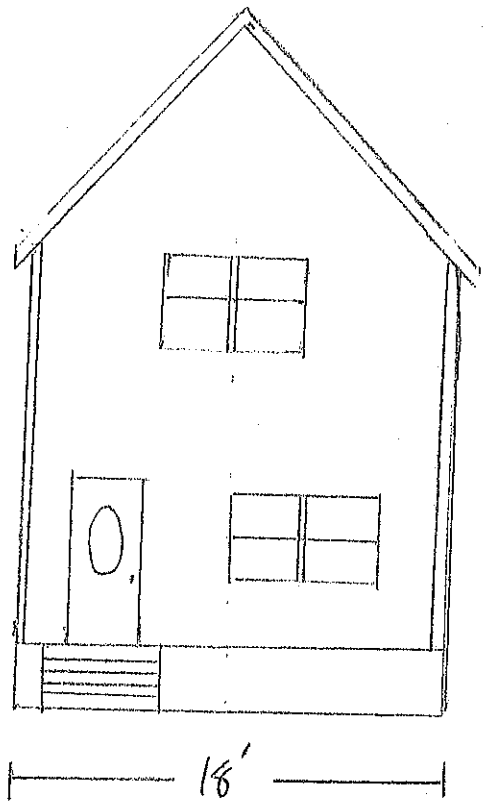

Scale 1/8" = 1' 0"

45 Lambeth St
New Bedford MA

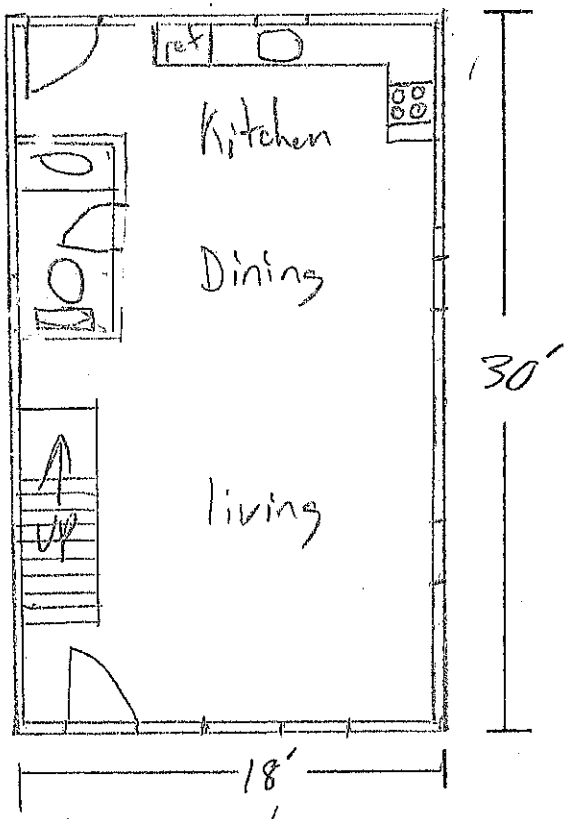

1st Floor

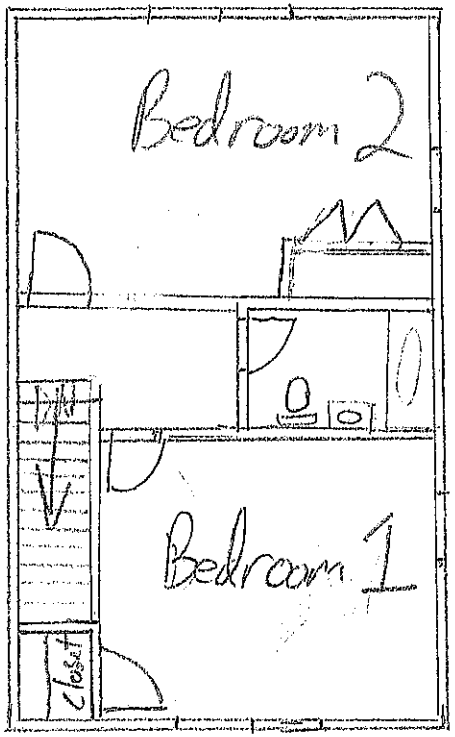

2nd Floor

Scale 1/8" = 1' 0"

45 Lameth St
New Bedford MA