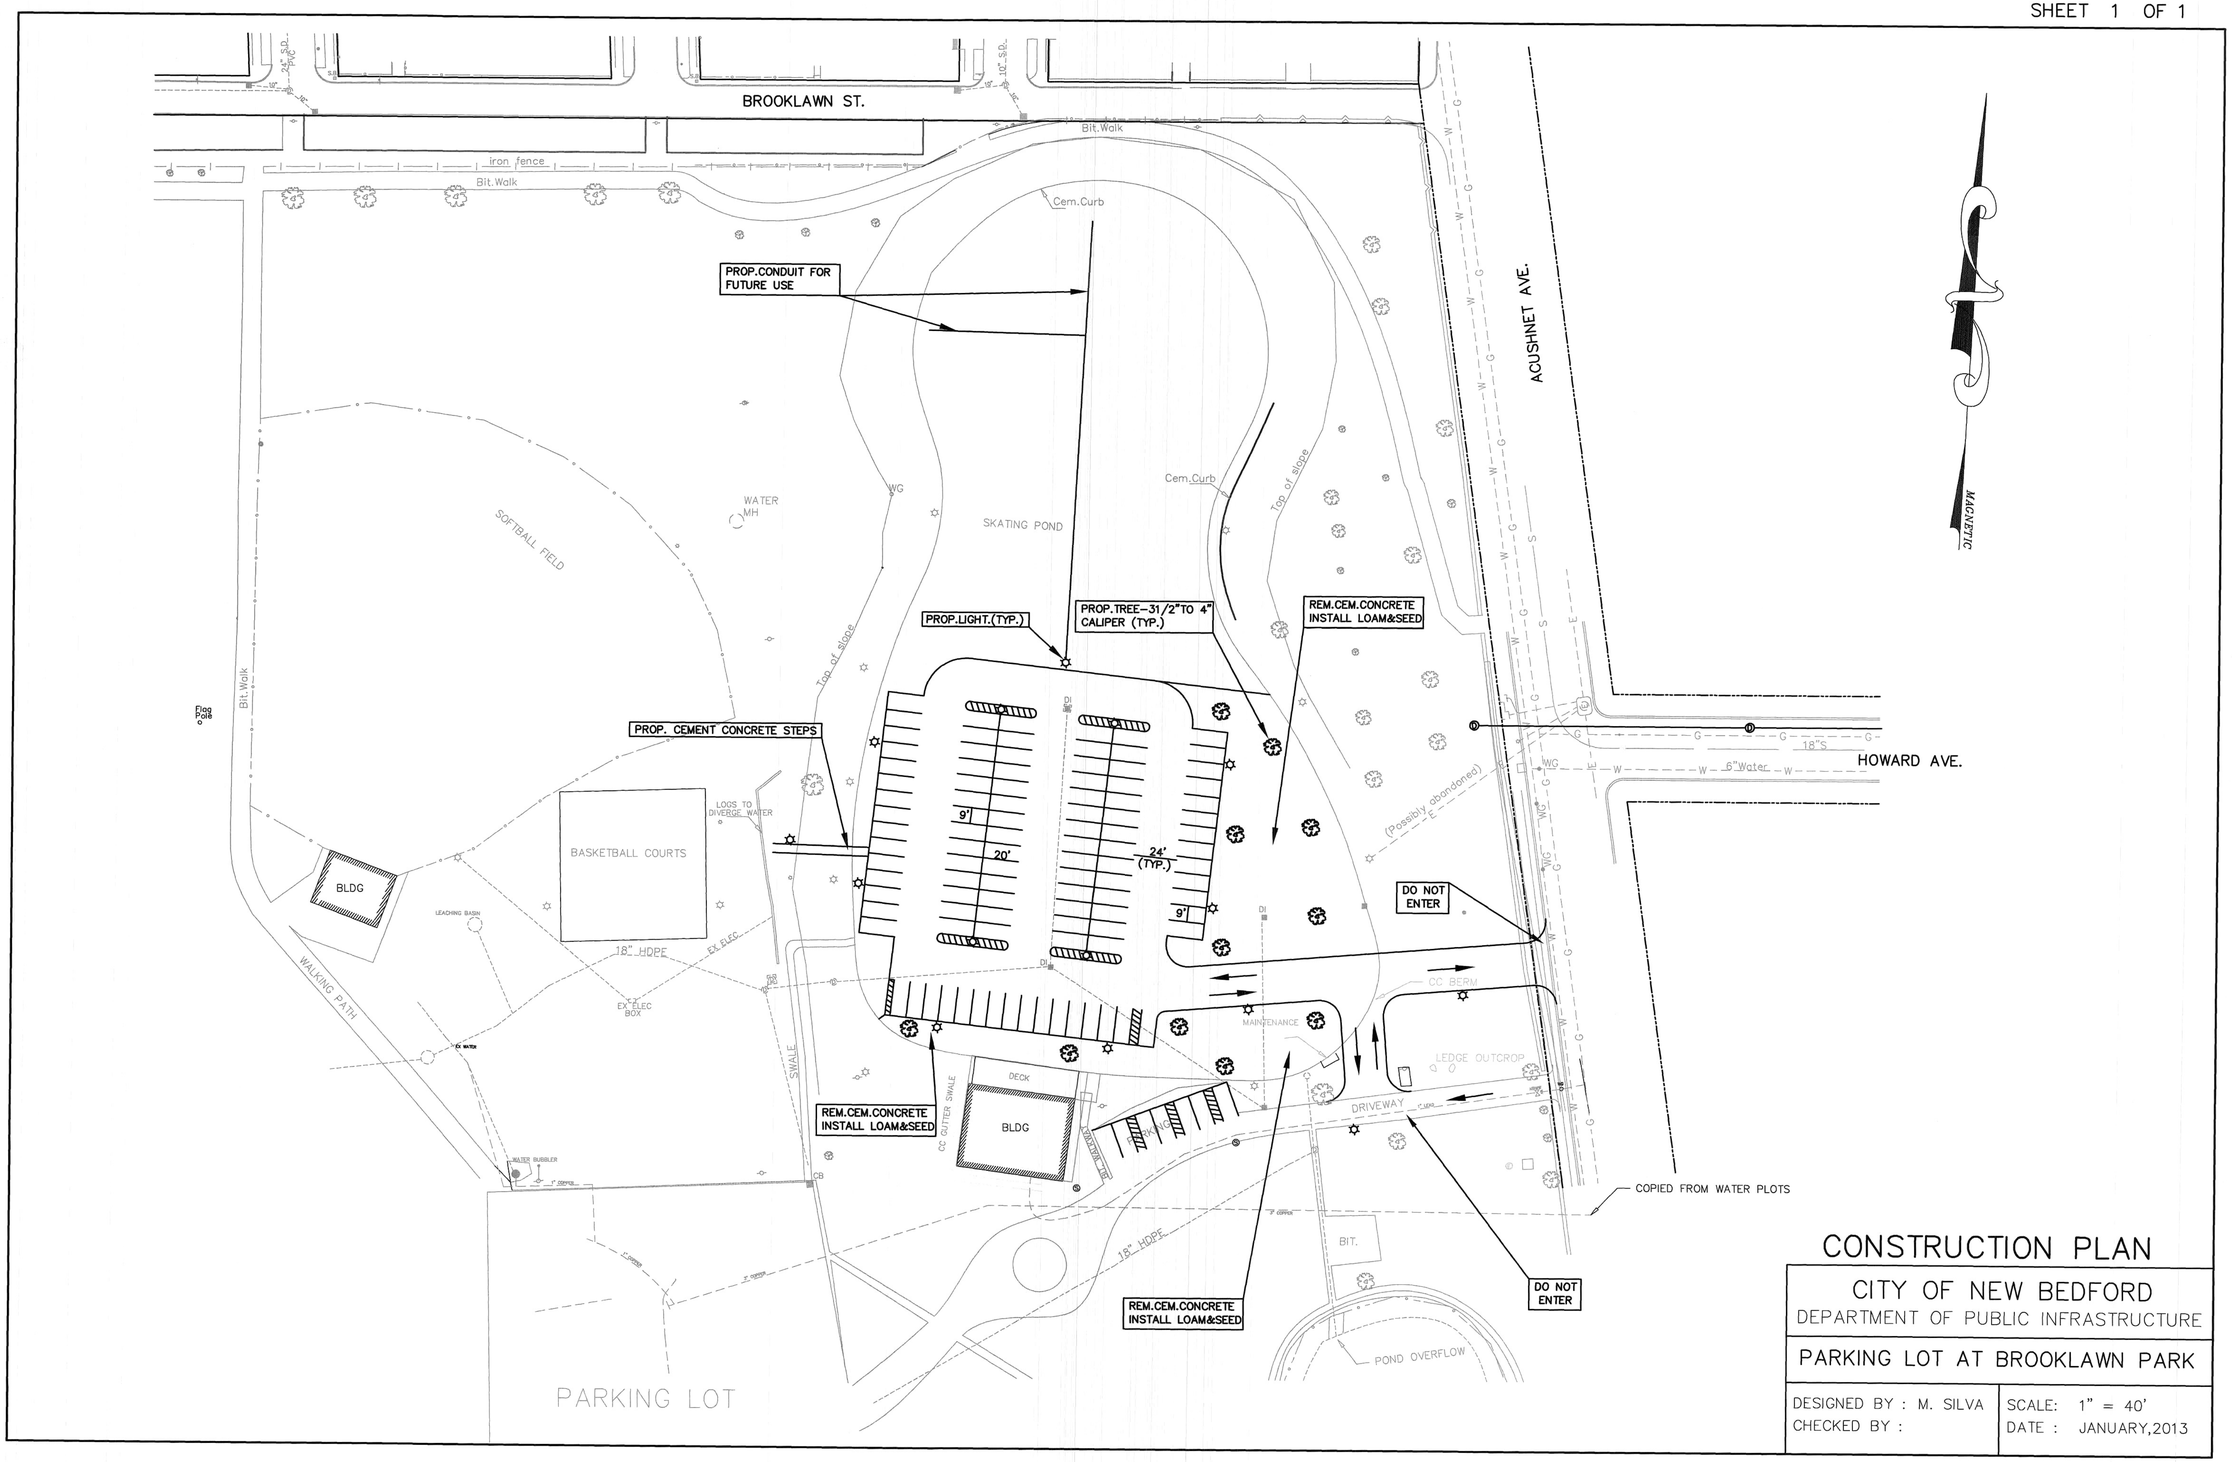

CONSTRUCTION PLAN

CITY OF NEW BEDFORD
DEPARTMENT OF PUBLIC INFRASTRUCTURE

PARKING LOT AT BROOKLAWN PARK

DESIGNED BY : M. SILVA	SCALE: 1" = 40'
CHECKED BY :	DATE : JANUARY,2013

ParkingLot12A.DWG 01/10/13 MHS