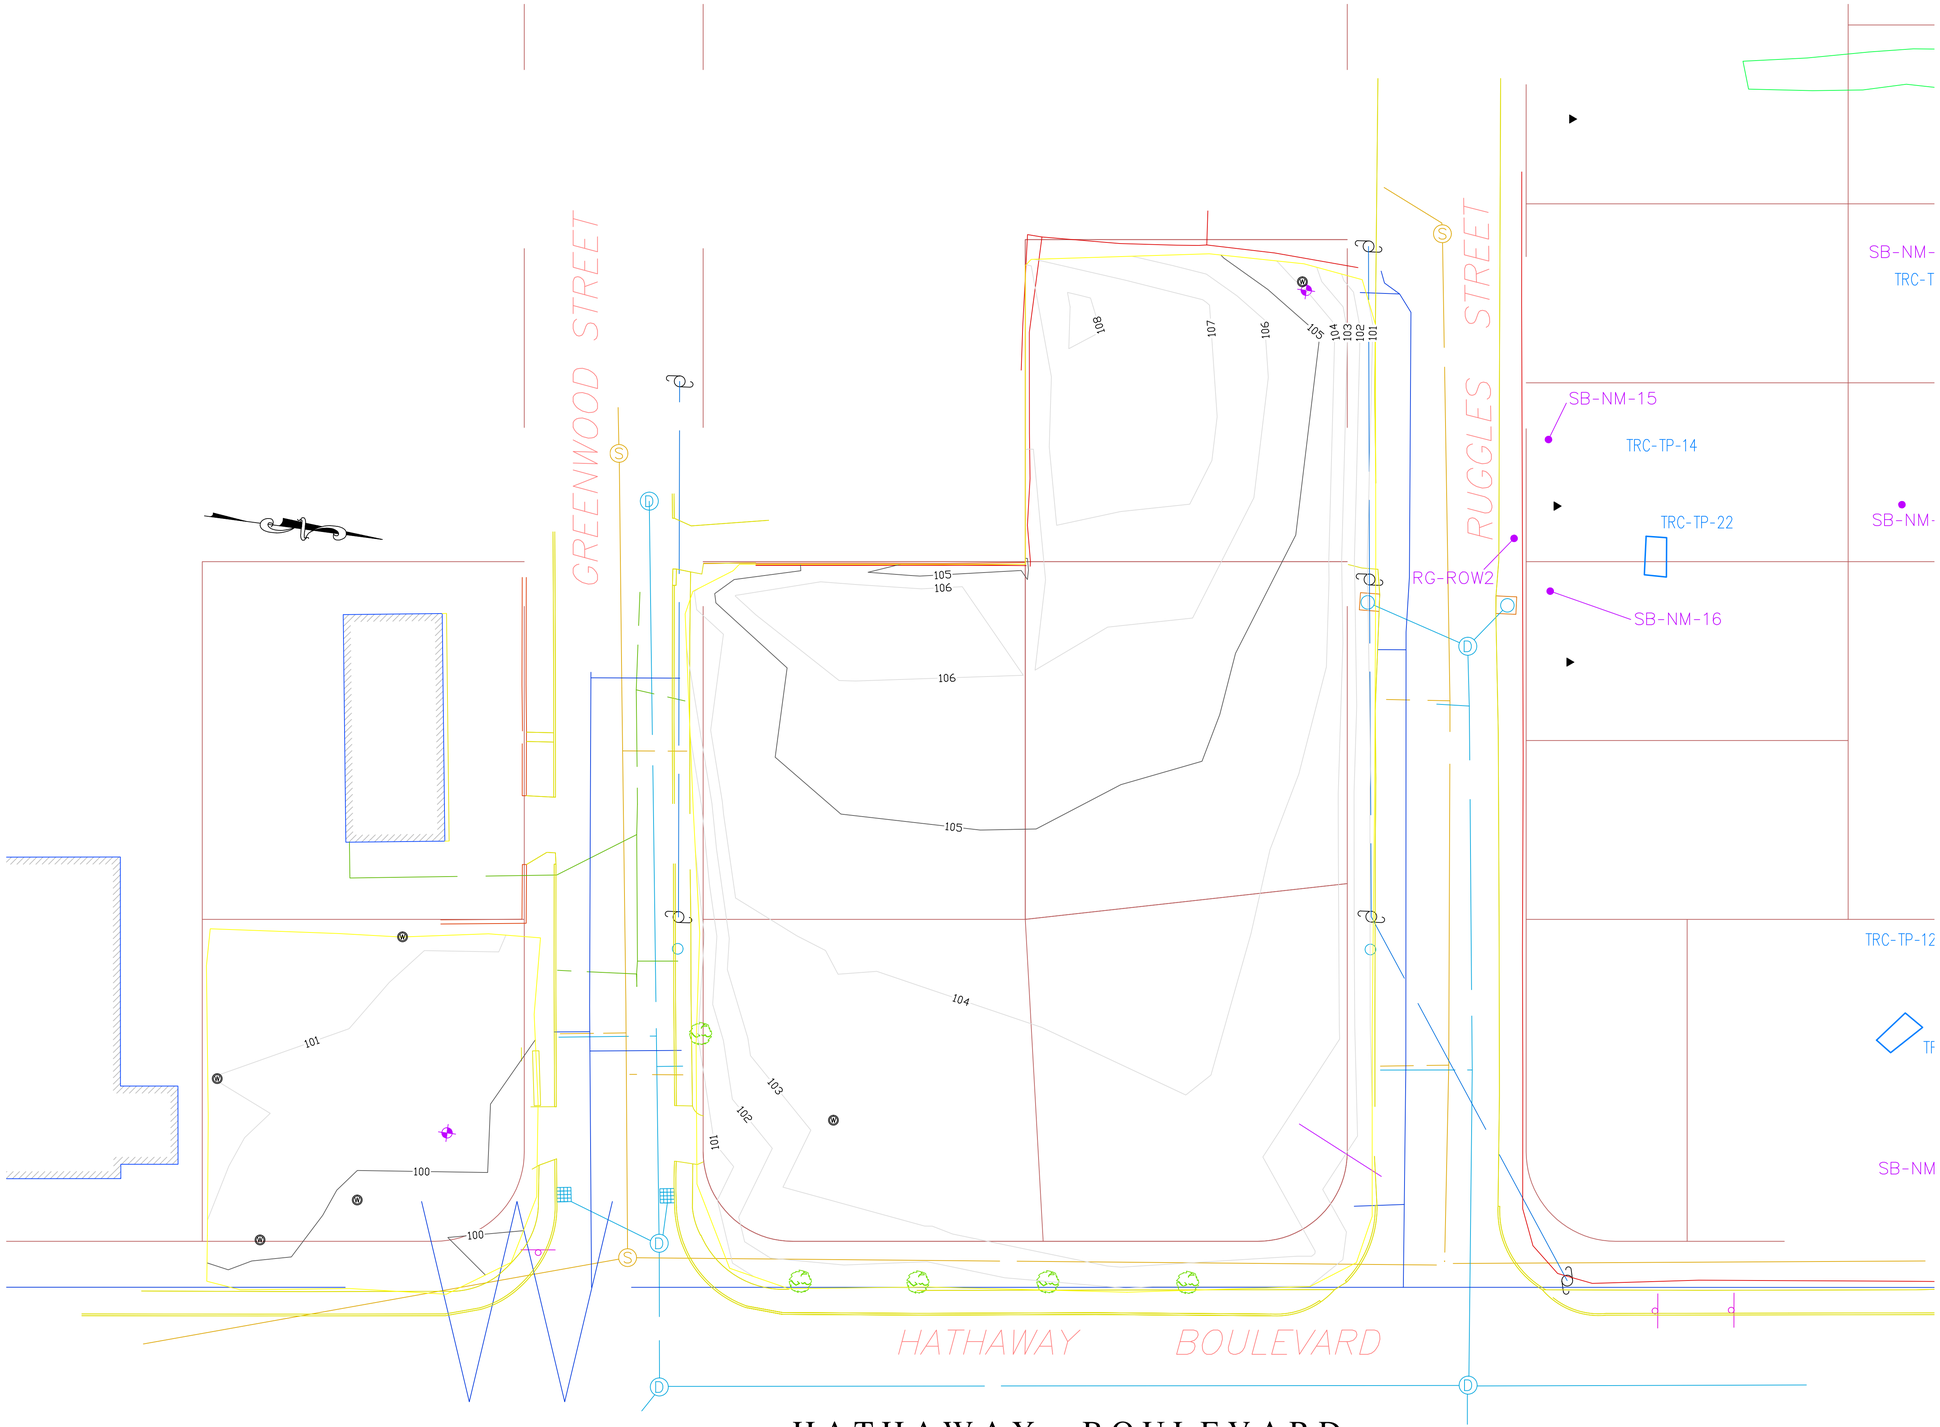

NEW Existing Conditions Plan

CITY OF NEW BEDFORD
DEPARTMENT OF PUBLIC INFRASTRUCTURE

Greenwood St x Hathaway Blvd

DRAWN BY : S. Dupras	SCALE: 1" = 20'
CHECKED BY :	DATE : August 2015

TRC_DPI_New Existing Conditions.DWG SD