FOR ROADWAY & SIDEWALK MATERIALS
(SEE CONSTRUCTION PLANS)

CITY OF NEW BEDFORD
ROUTE 18 RECONSTRUCTION

STATE	FED. AID PROJ. NO.	SHEET NO.	TOTAL SHEETS
MASS.	-	58	160
PROJECT FILE NO.	602857		

LANDSCAPE PLAN – 1

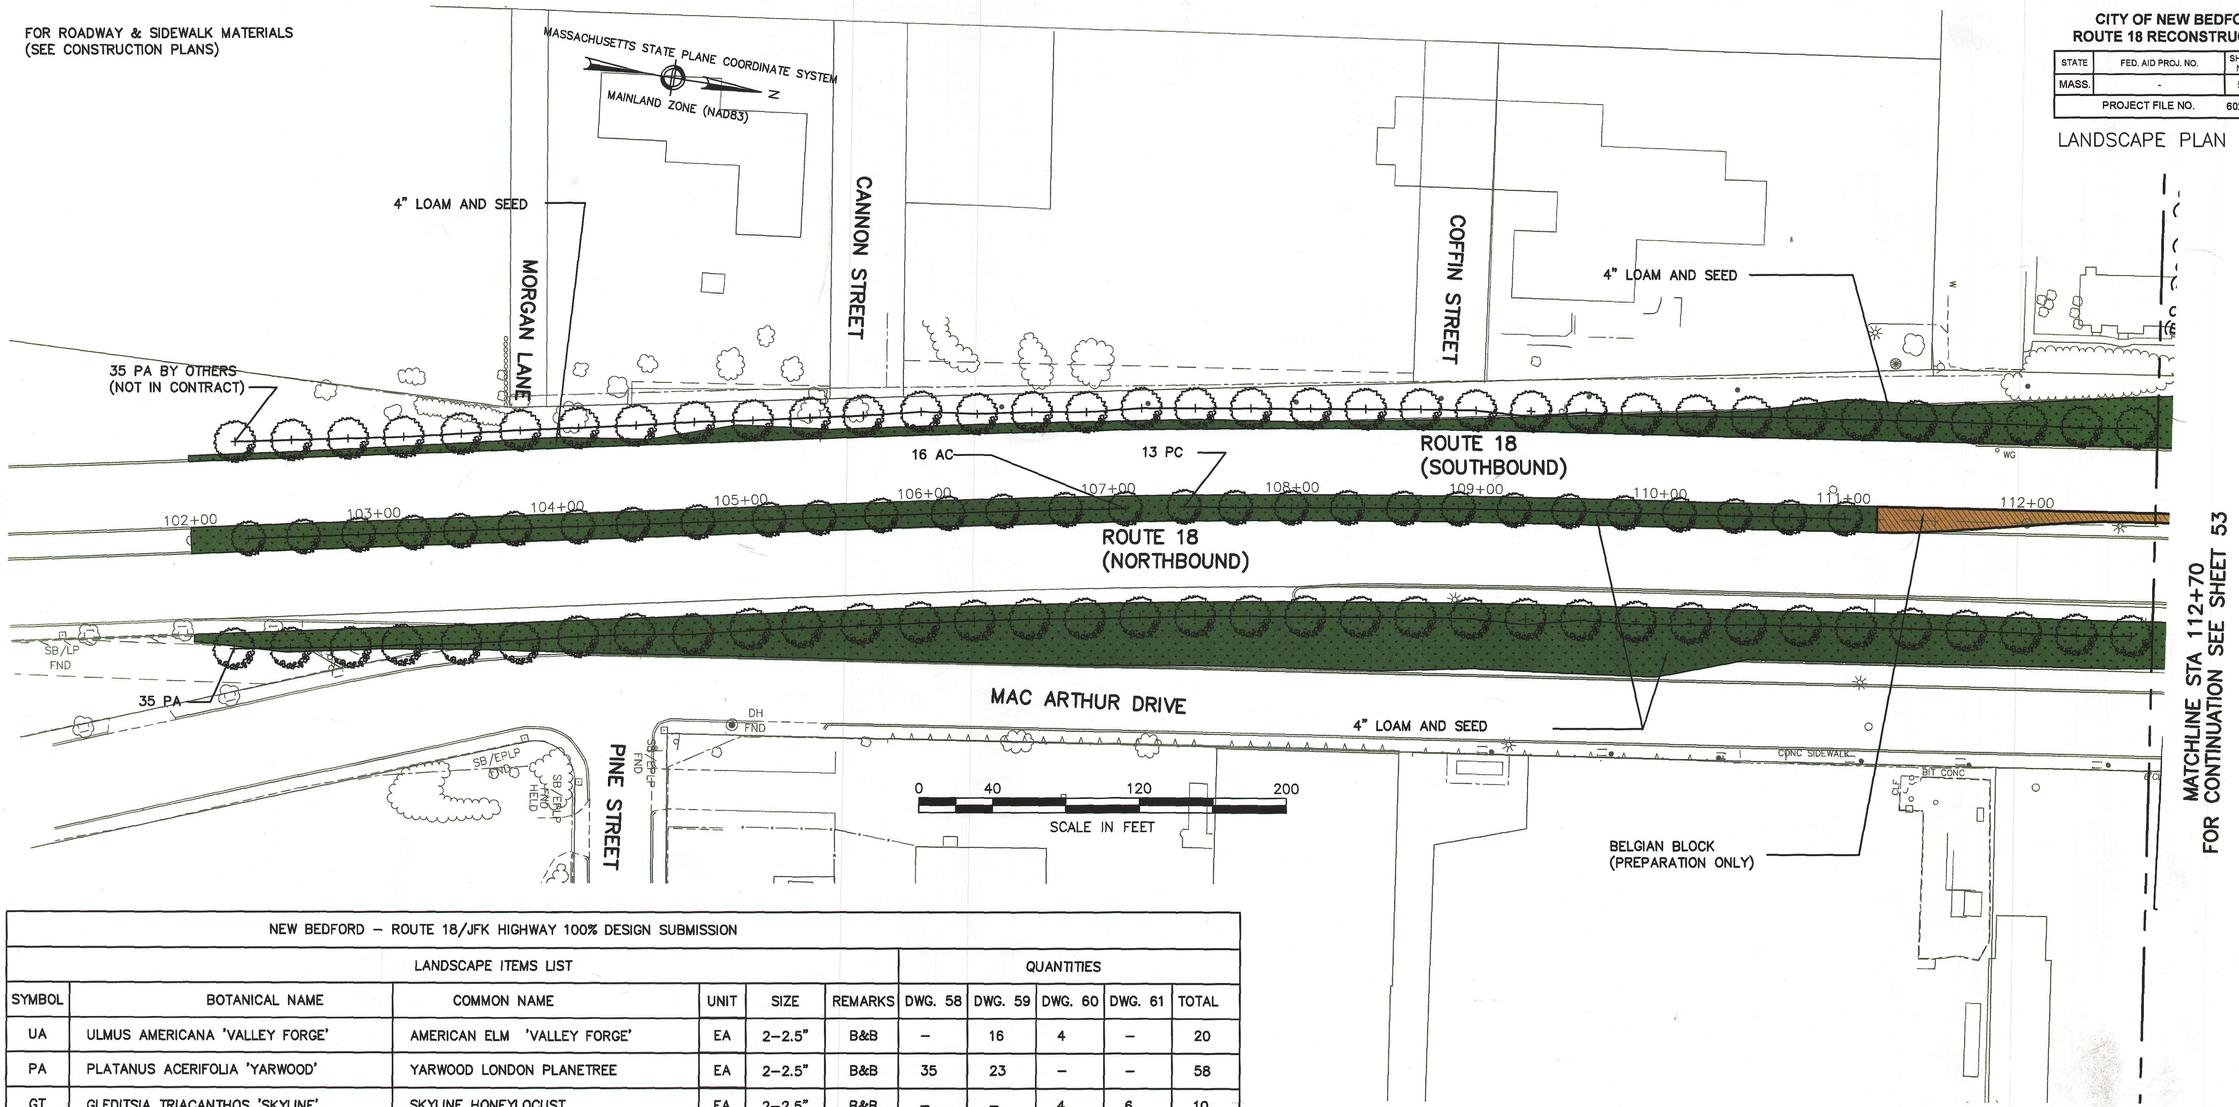

NEW BEDFORD – ROUTE 18/JFK HIGHWAY 100% DESIGN SUBMISSION

LANDSCAPE ITEMS LIST

SYMBOL	BOTANICAL NAME	COMMON NAME	UNIT	SIZE	REMARKS	QUANTITIES DWG. 58	DWG. 59	DWG. 60	DWG. 61	TOTAL
UA	ULMUS AMERICANA 'VALLEY FORGE'	AMERICAN ELM 'VALLEY FORGE'	EA	2–2.5"	B&B	–	16	4	–	20
PA	PLATANUS ACERIFOLIA 'YARWOOD'	YARWOOD LONDON PLANETREE	EA	2–2.5"	B&B	35	23	–	–	58
GT	GLEDITSIA TRIACANTHOS 'SKYLINE'	SKYLINE HONEYLOCUST	EA	2–2.5"	B&B	–	–	4	6	10
PC	PYRUS CALLERYANA 'ARISTOCRAT'	CALLERY PEAR 'ARISTOCRAT'	EA	2–2.5"	B&B	13	–	–	3	16
AC	ACER CAMPESTRE *	HEDGE MAPLE	EA	2–2.5"	B&B	16	–	17	–	33
QP	QUERCUS PALUSTRIS	PIN OAK	EA	2–2.5"	B&B	–	–	6	–	6
QR	QUERCUS ROBUR 'FASTIGIATA'	ENGLISH OAK	EA	2–2.5"	B&B	–	–	6	9	15
PS	PRUNUS SERRULATA 'KWANZAN'	KWANZAN CHERRY	EA	2–2.5"	B&B	–	–	2	–	2
MP	MYRICA PENNSYLVANICA	BAYBERRY	EA	3'–4'	B&B	–	–	12	16	28
IG	ILEX GLABRA 'CONVEXA'	COMPACT INKBERRY	EA	2'–3'	B&B	–	–	11	19	30
PF	POTENTILLA FRUTICOSA 'KATH. DYKES'	KATHERINE DYKES CINQUEFOIL	EA	2'–3'	B&B	–	–	9	127	136
JH	JUNIPERUS HORIZONTALIS 'WILTONI'	WILTON CREEPING JUNIPER	EA	2 GAL.	POT	–	–	–	101	101
HS	HEMEROCALLIS 'STELLA D'ORO'	STELLA D'ORO DAYLILY	EA	1 GAL.	POT	–	–	–	101	101
DA	DAFFODILS (NARCISSUS)	ASSORTED LARGE CUPPED DAFFODILS	EA	–	BULB	–	–	320	1980	2300
–	–	–	–	–	–	–	–	–	–	–

* FROM STA. 102+00 TO 111+00, NO LIMBS BELOW 5' FROM FINISH GRADE

MATERIALS LEGEND

- BRICK PAVING/ CONCRETE WITH BRICK PATTERN
- BLUESTONE PAVING/ CONCRETE WITH BLUESTONE PATTERN
- BELGIAN BLOCK PAVING/ CONCRETE WITH BELGIAN BLOCK PATTERN
- LOAM AND SEED
- AREA TO BE COORDINATED WITH WORK PERFORMED BY OTHERS

J:\PROJECTS\6000-1588\CAD\L\Sheet\DH-L0206.dwg
7/20/2010 4:28:07 PM

L:\work\60001588_DMJM Boston\CADD\Landscape Drawings\60001588-Landscape Drawings.dwg, LANDSCAPE PLAN 1, 7/20/2010 4:31:57 PM, welchg1