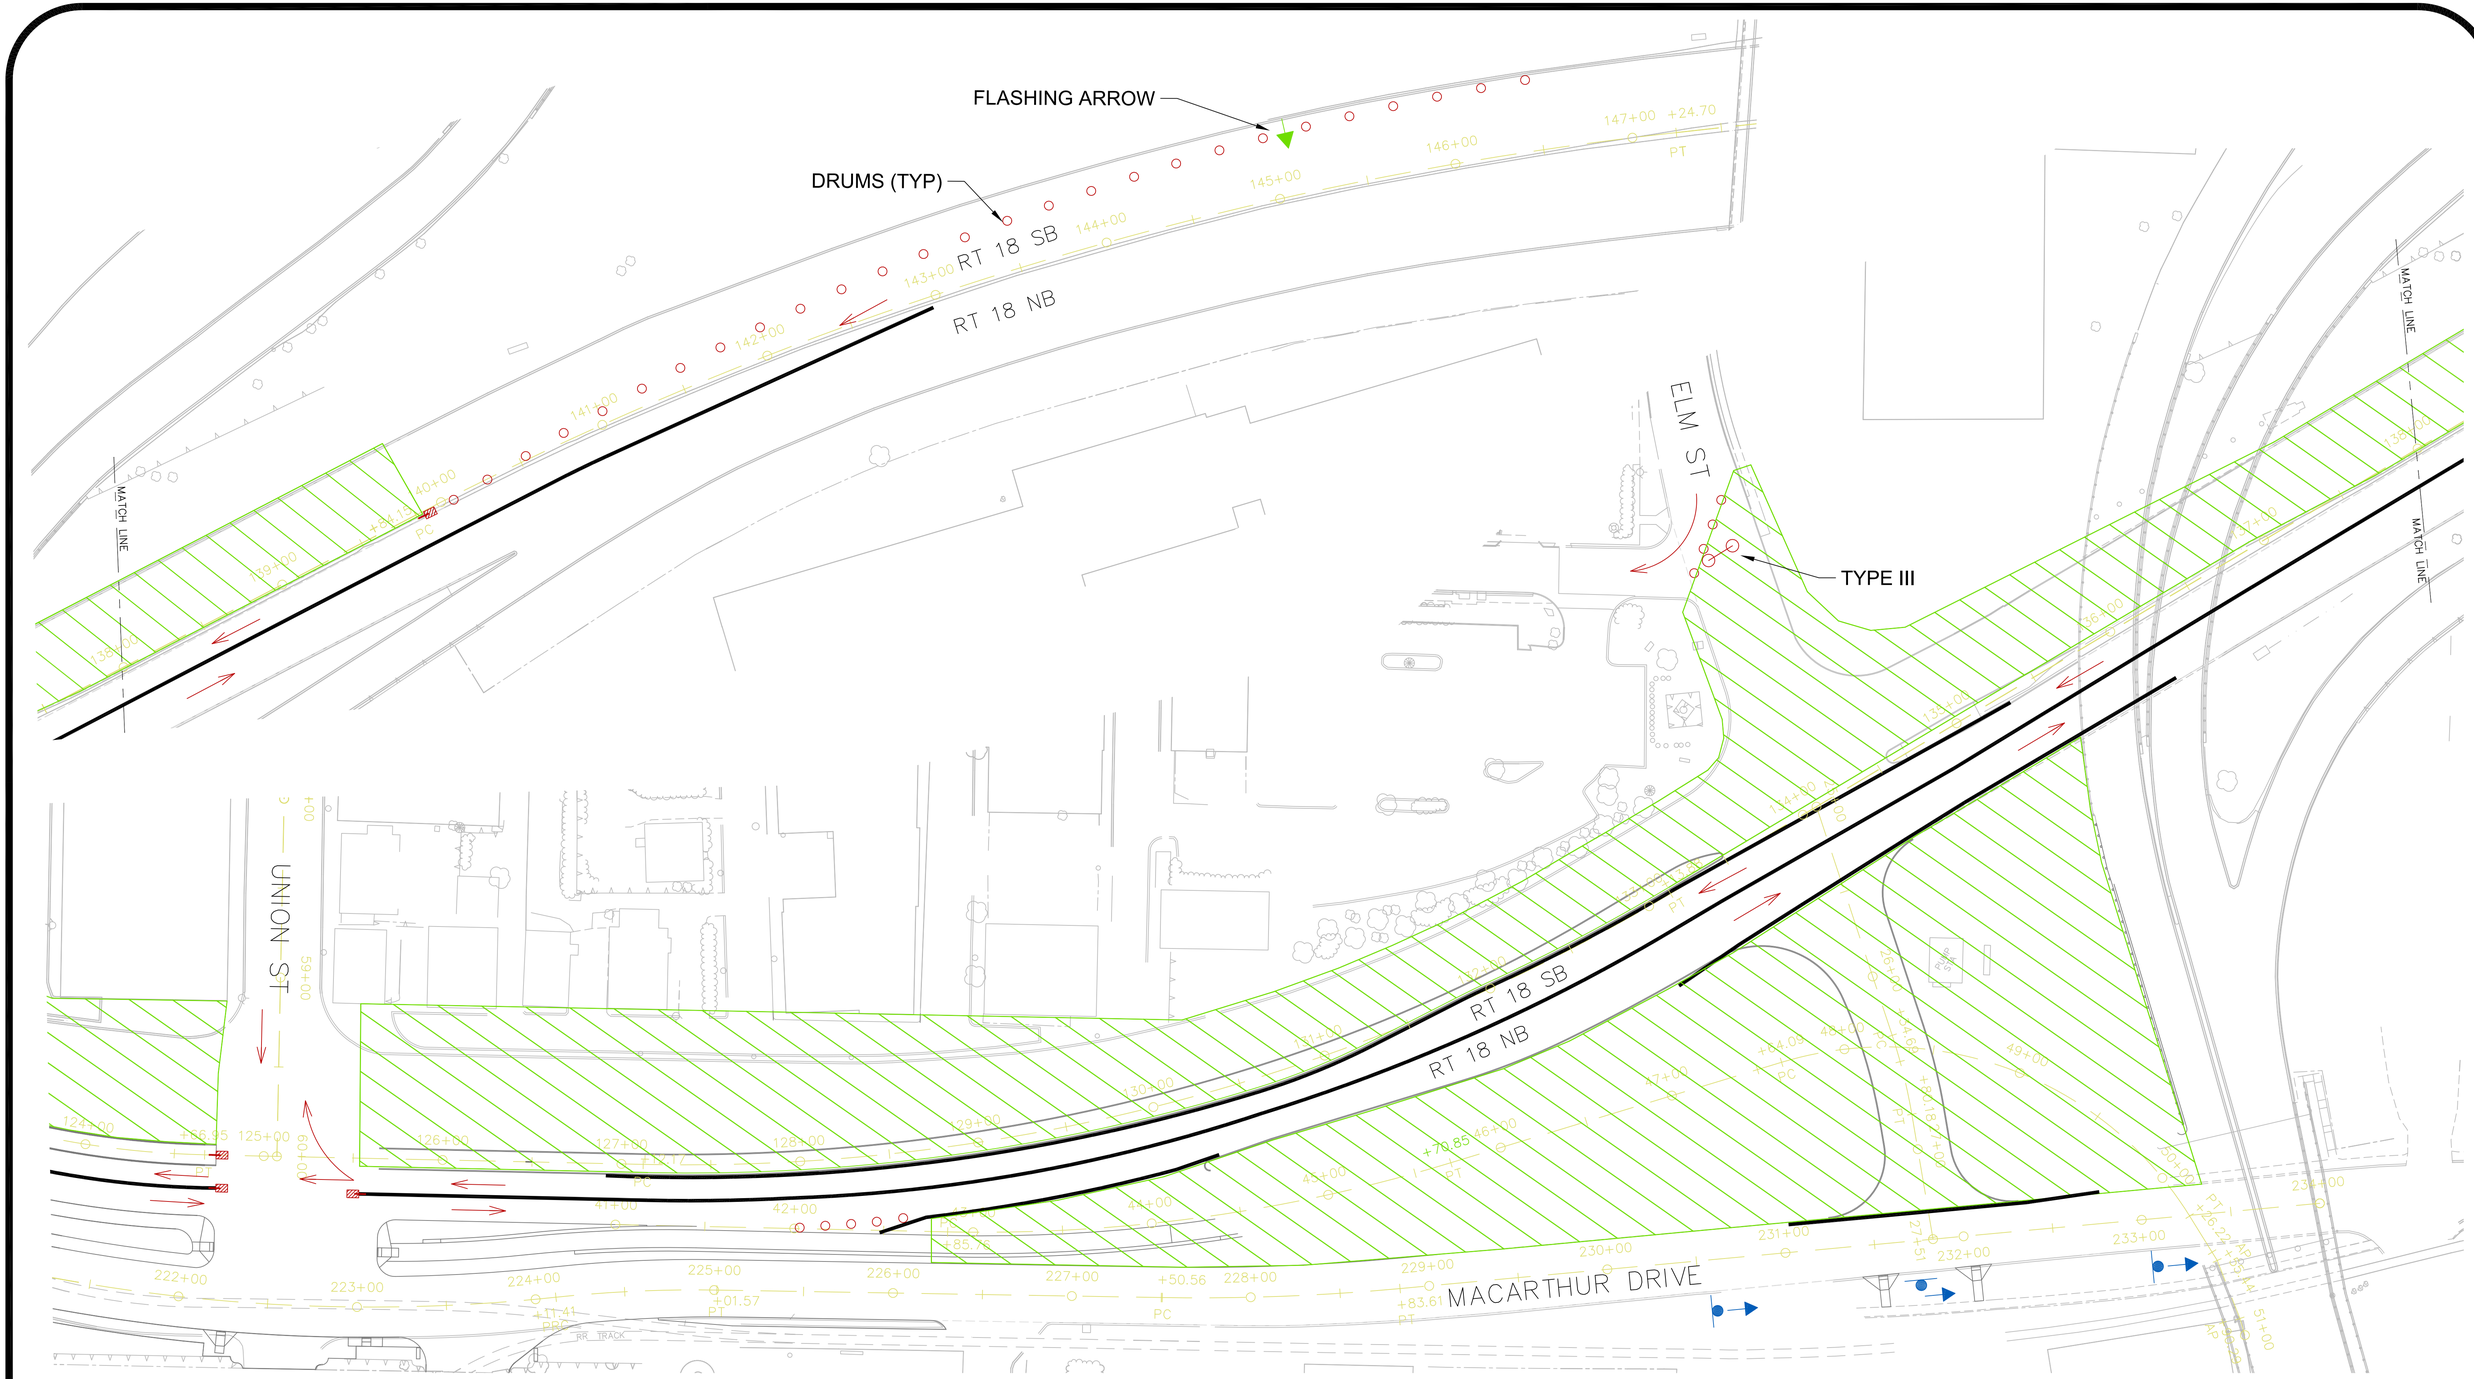

– ATTENUATOR
– TRAFFIC FLOW
– WORK ZONE
– JERSEY BARRIER
– TYPE III BARRICADE
– ELM ST. SIGNAL MODIFICATIONS REQ'D
– DRUMS
– ELM ST DETOUR

No.	Revision/Issue	Date
1	Remove right turn at NB/Elm	7/05/12

A.A. WILL CORPORATION
145 ISLAND STREET
STOUGHTON, MA 02072
(781) 341-4800

RT. 18 ROADWAY RECONSTRUCTION
NEW BEDFORD, MA

RT. 18 NB/ELM ST RESTORATION – TMP

Project

Date 3/28/2012

Scale 1"=40'

Sheet T12