CITY OF NEW BEDFORD
ROUTE 18 RECONSTRUCTION

STATE	FED. AID PROJ. NO.	SHEET NO.	TOTAL SHEETS
MASS.	-	56	85
PROJECT FILE NO.	602857		

LANDSCAPE PLAN – 3

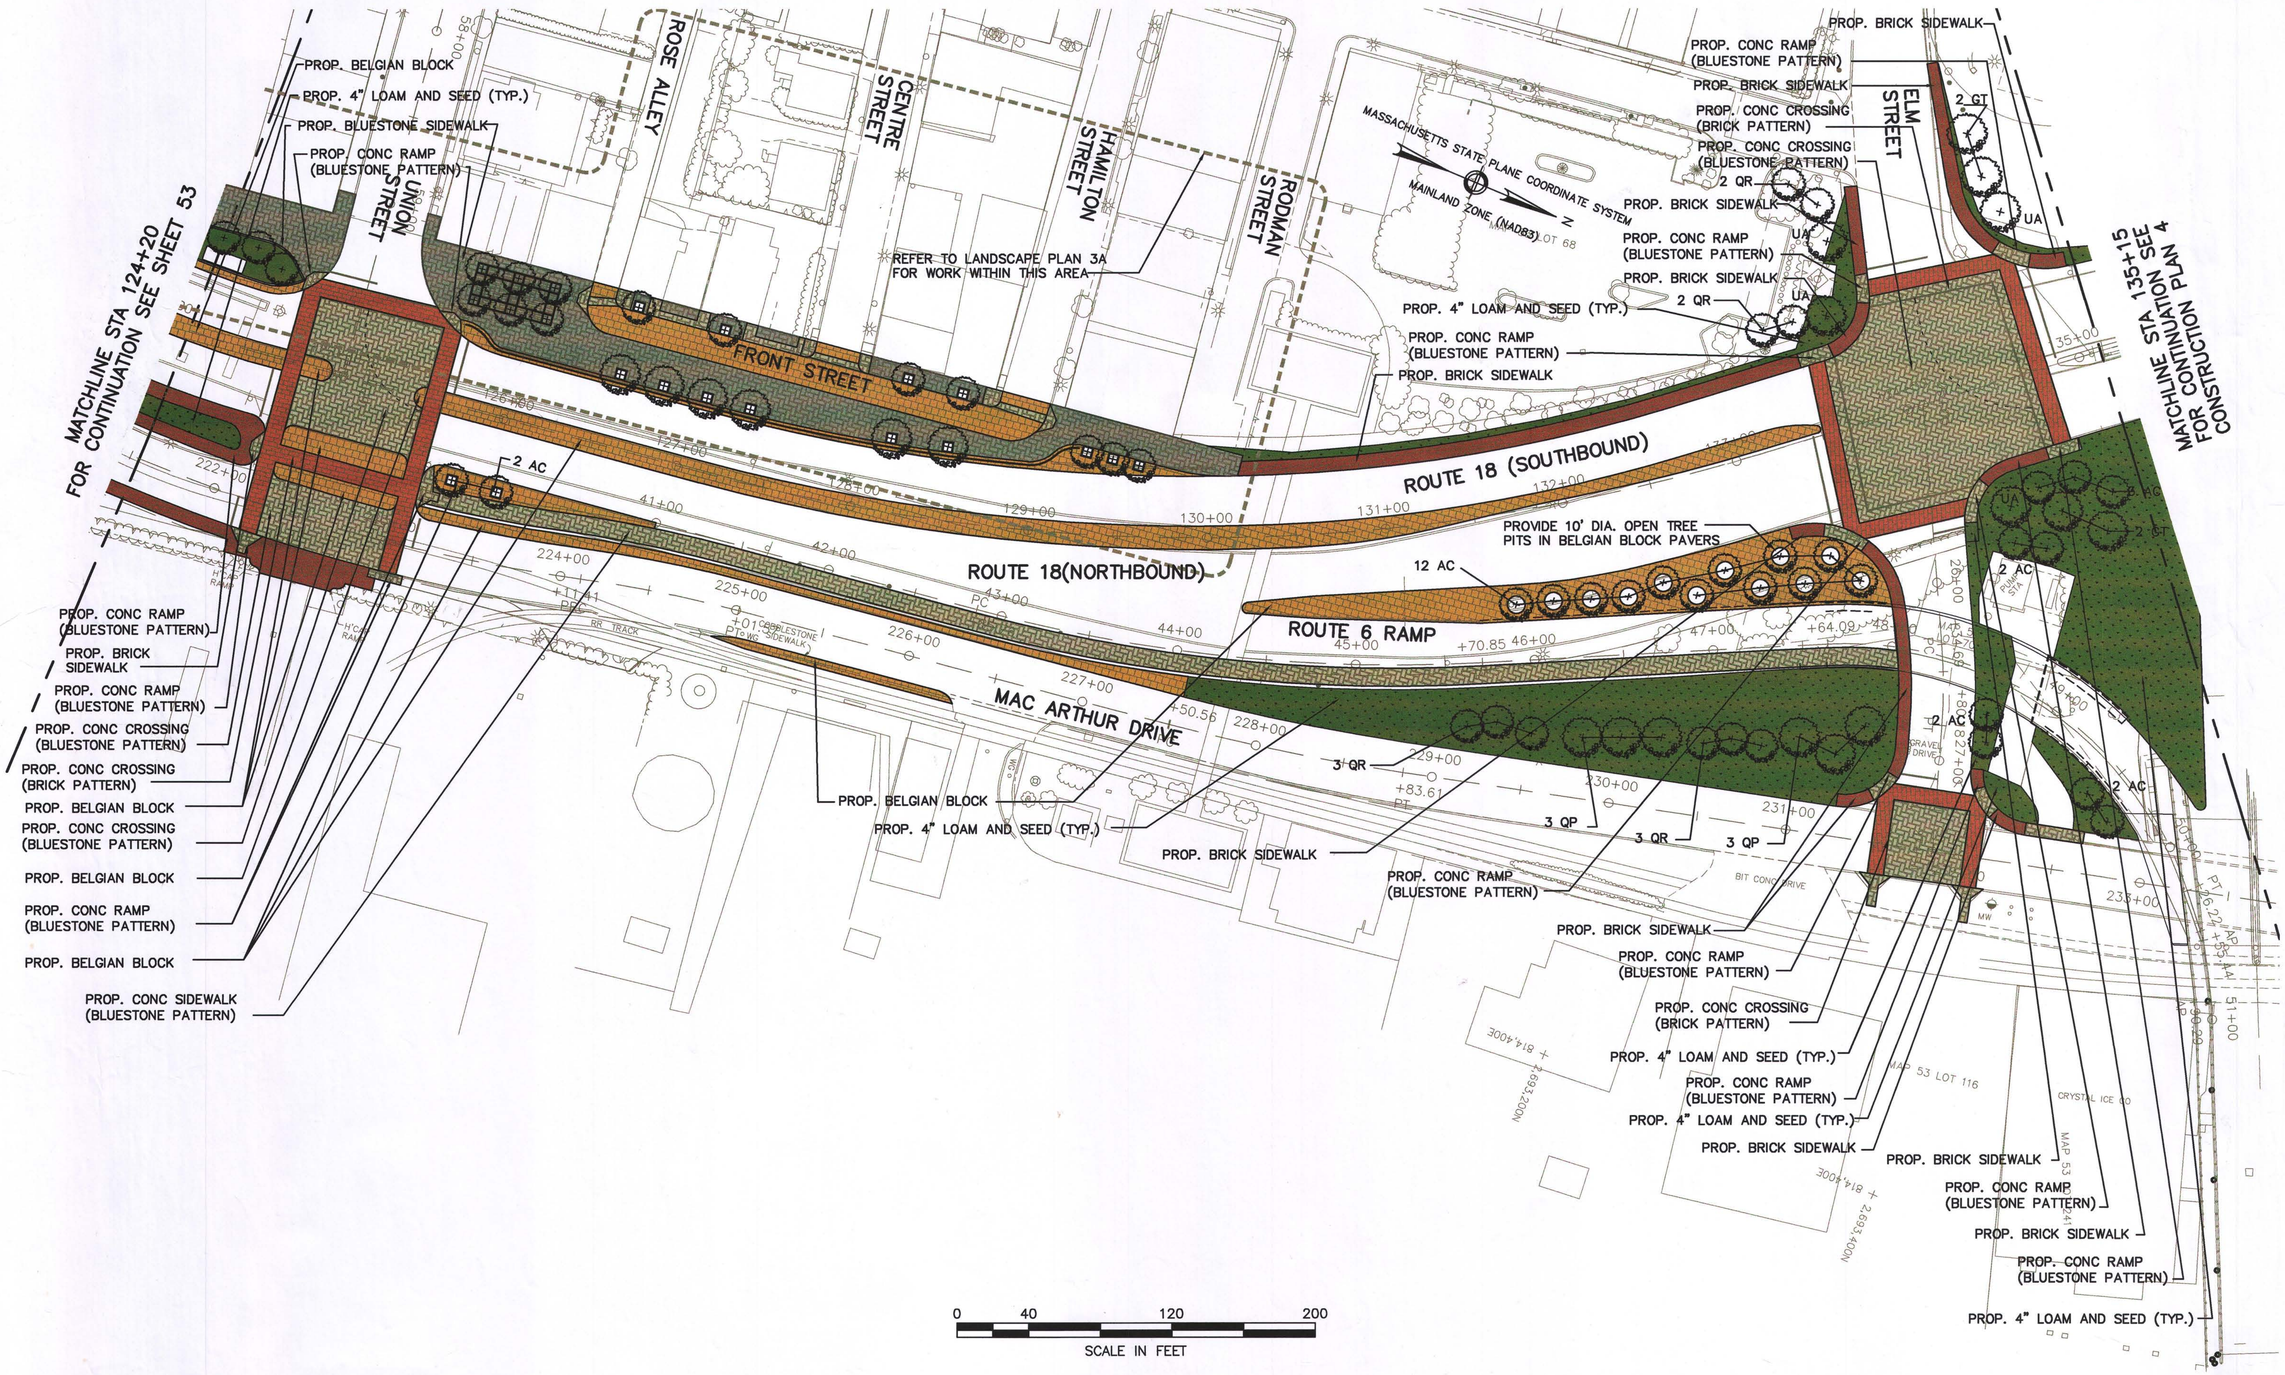

J:\PROJECTS\6000-1588\CAD\L1\Sheet\DH-L0208.dwg
4/28/2010 6:46:58 PM