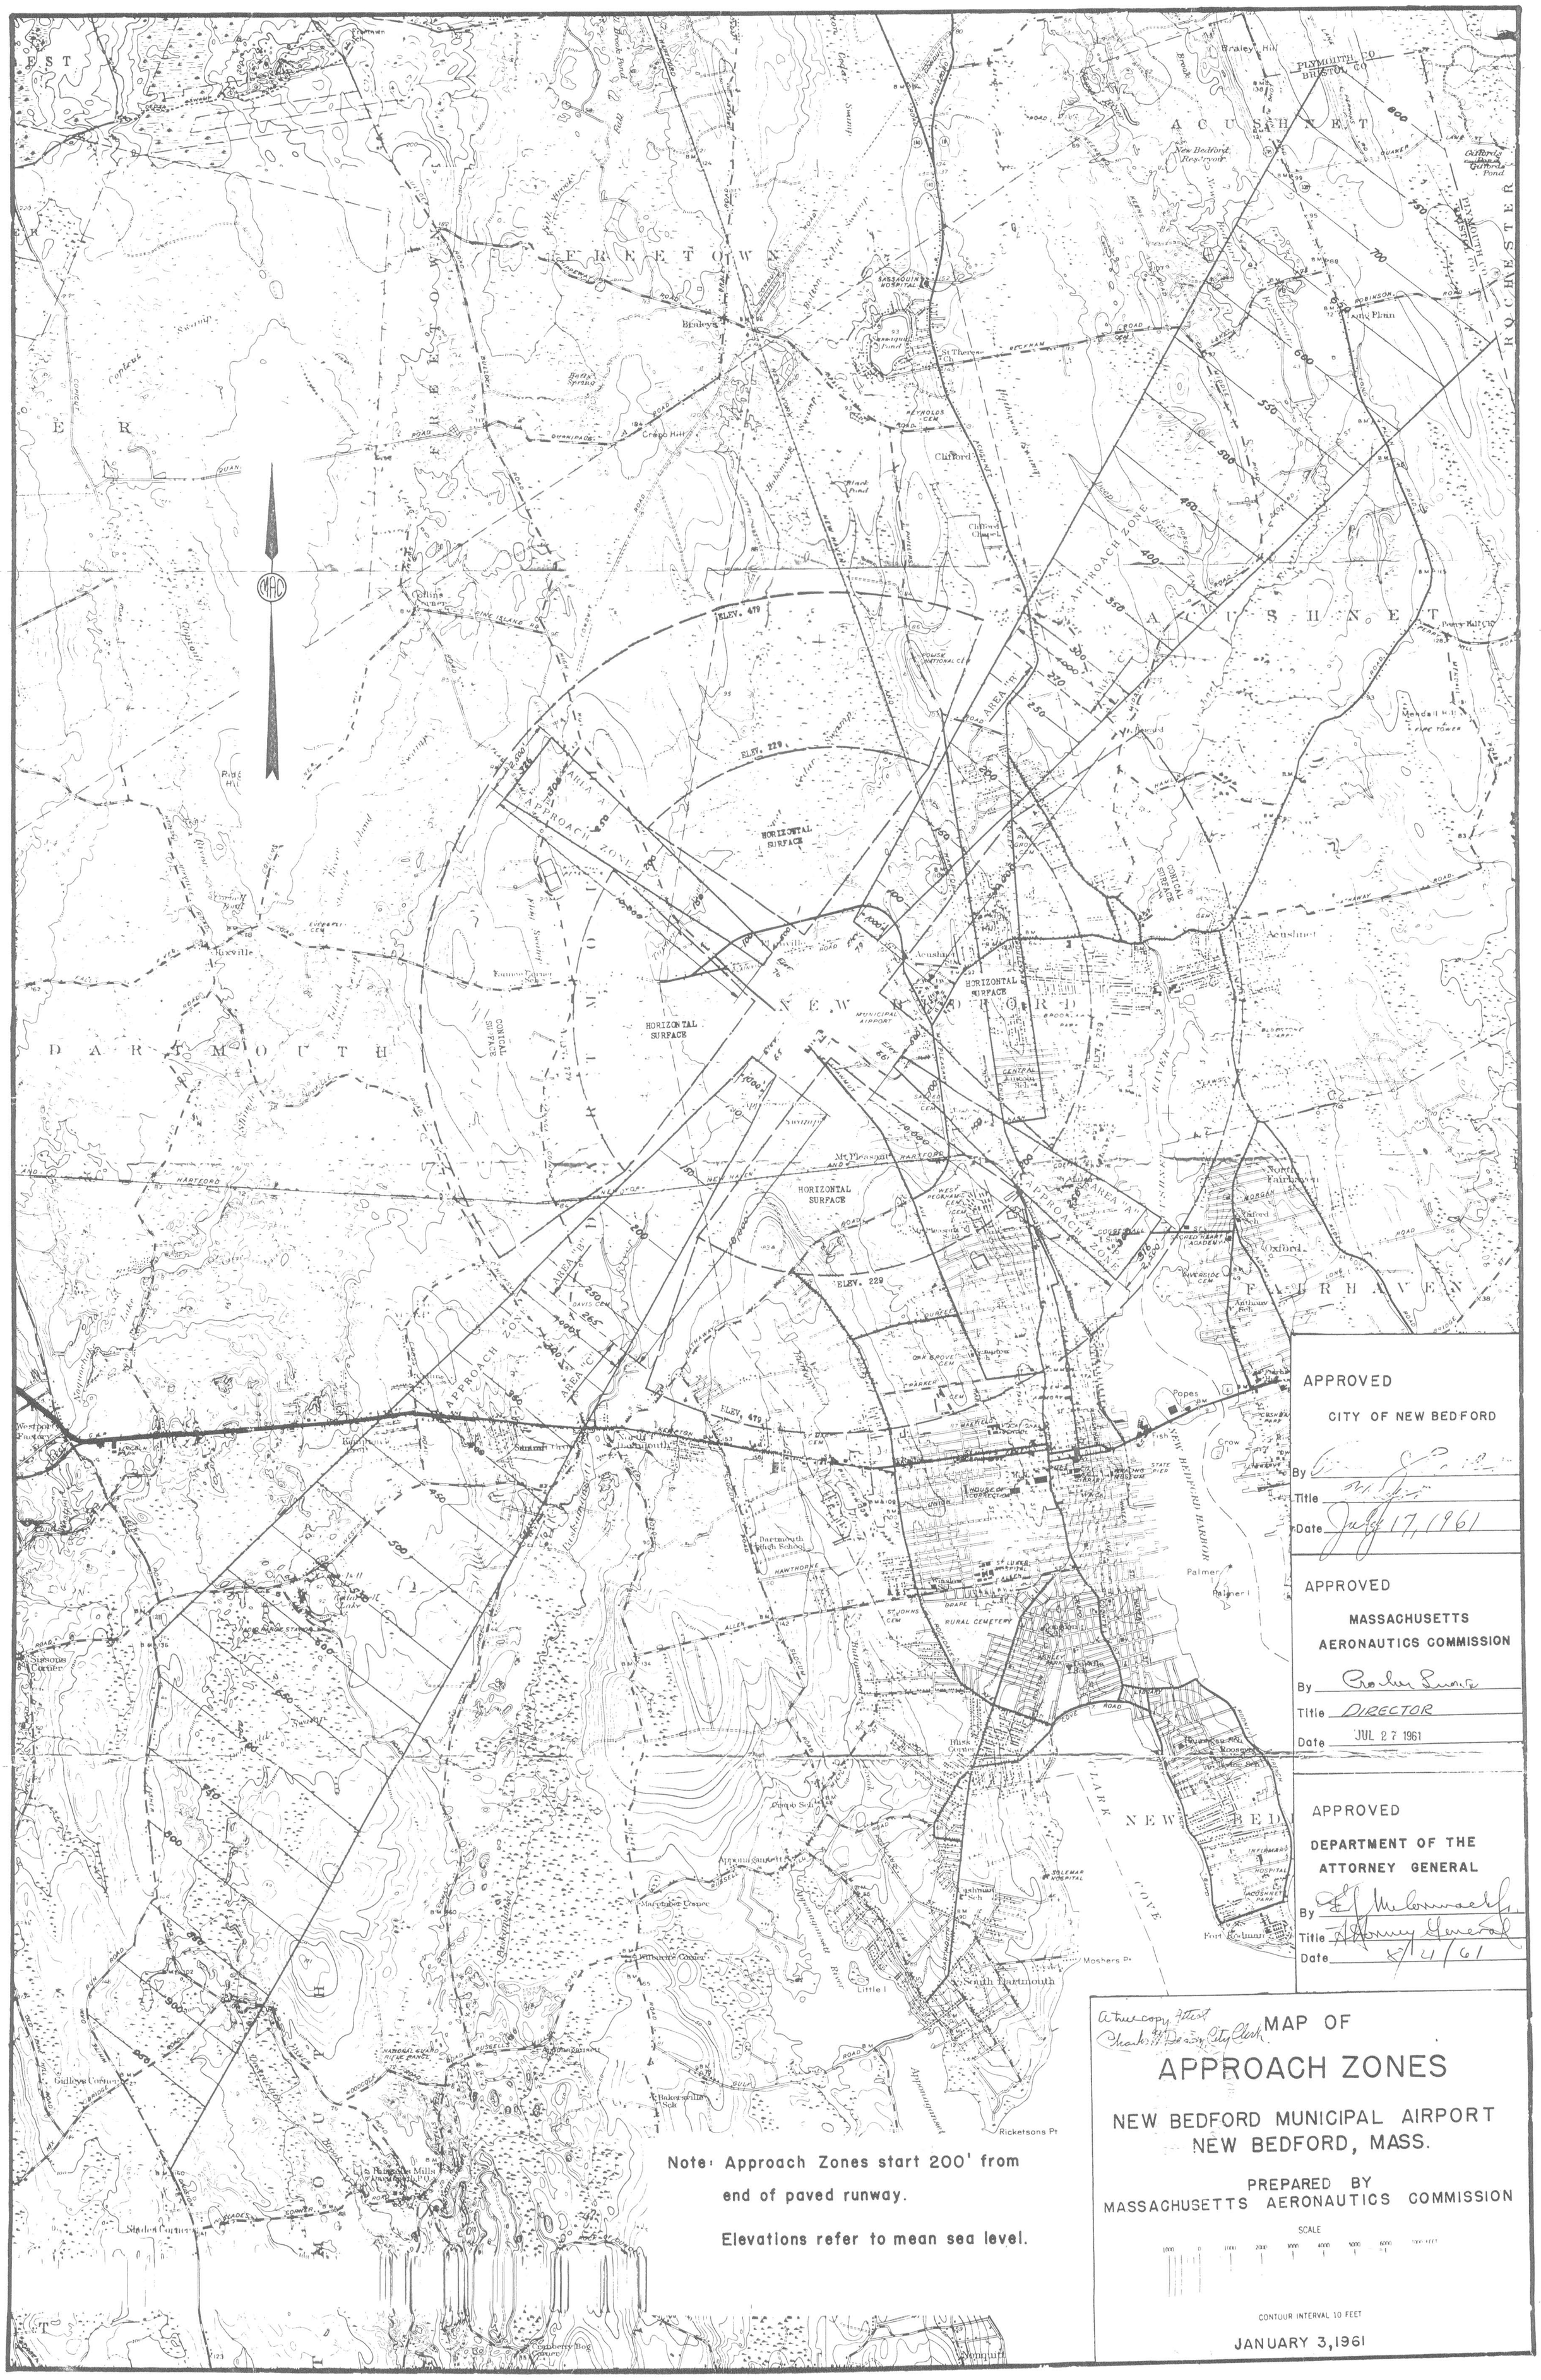
APPROACH ZONE
AREA "A"
AREA "B"
AREA "C"
HORIZONTAL SURFACE
CONICAL SURFACE
ELEV. 229
ELEV. 479
NEW BEDFORD MUNICIPAL AIRPORT
Note: Approach Zones start 200' from end of paved runway.
Elevations refer to mean sea level.
APPROVED
CITY OF NEW BEDFORD
By
Title
Date July 17, 1961
APPROVED
MASSACHUSETTS AERONAUTICS COMMISSION
By
Title DIRECTOR
Date JUL 27 1961
APPROVED
DEPARTMENT OF THE ATTORNEY GENERAL
By
Title Attorney General
Date 8/4/61
A true copy. Attest Charles H. Deady, City Clerk
MAP OF
APPROACH ZONES
NEW BEDFORD MUNICIPAL AIRPORT
NEW BEDFORD, MASS.
PREPARED BY
MASSACHUSETTS AERONAUTICS COMMISSION
SCALE
CONTOUR INTERVAL 10 FEET
JANUARY 3, 1961