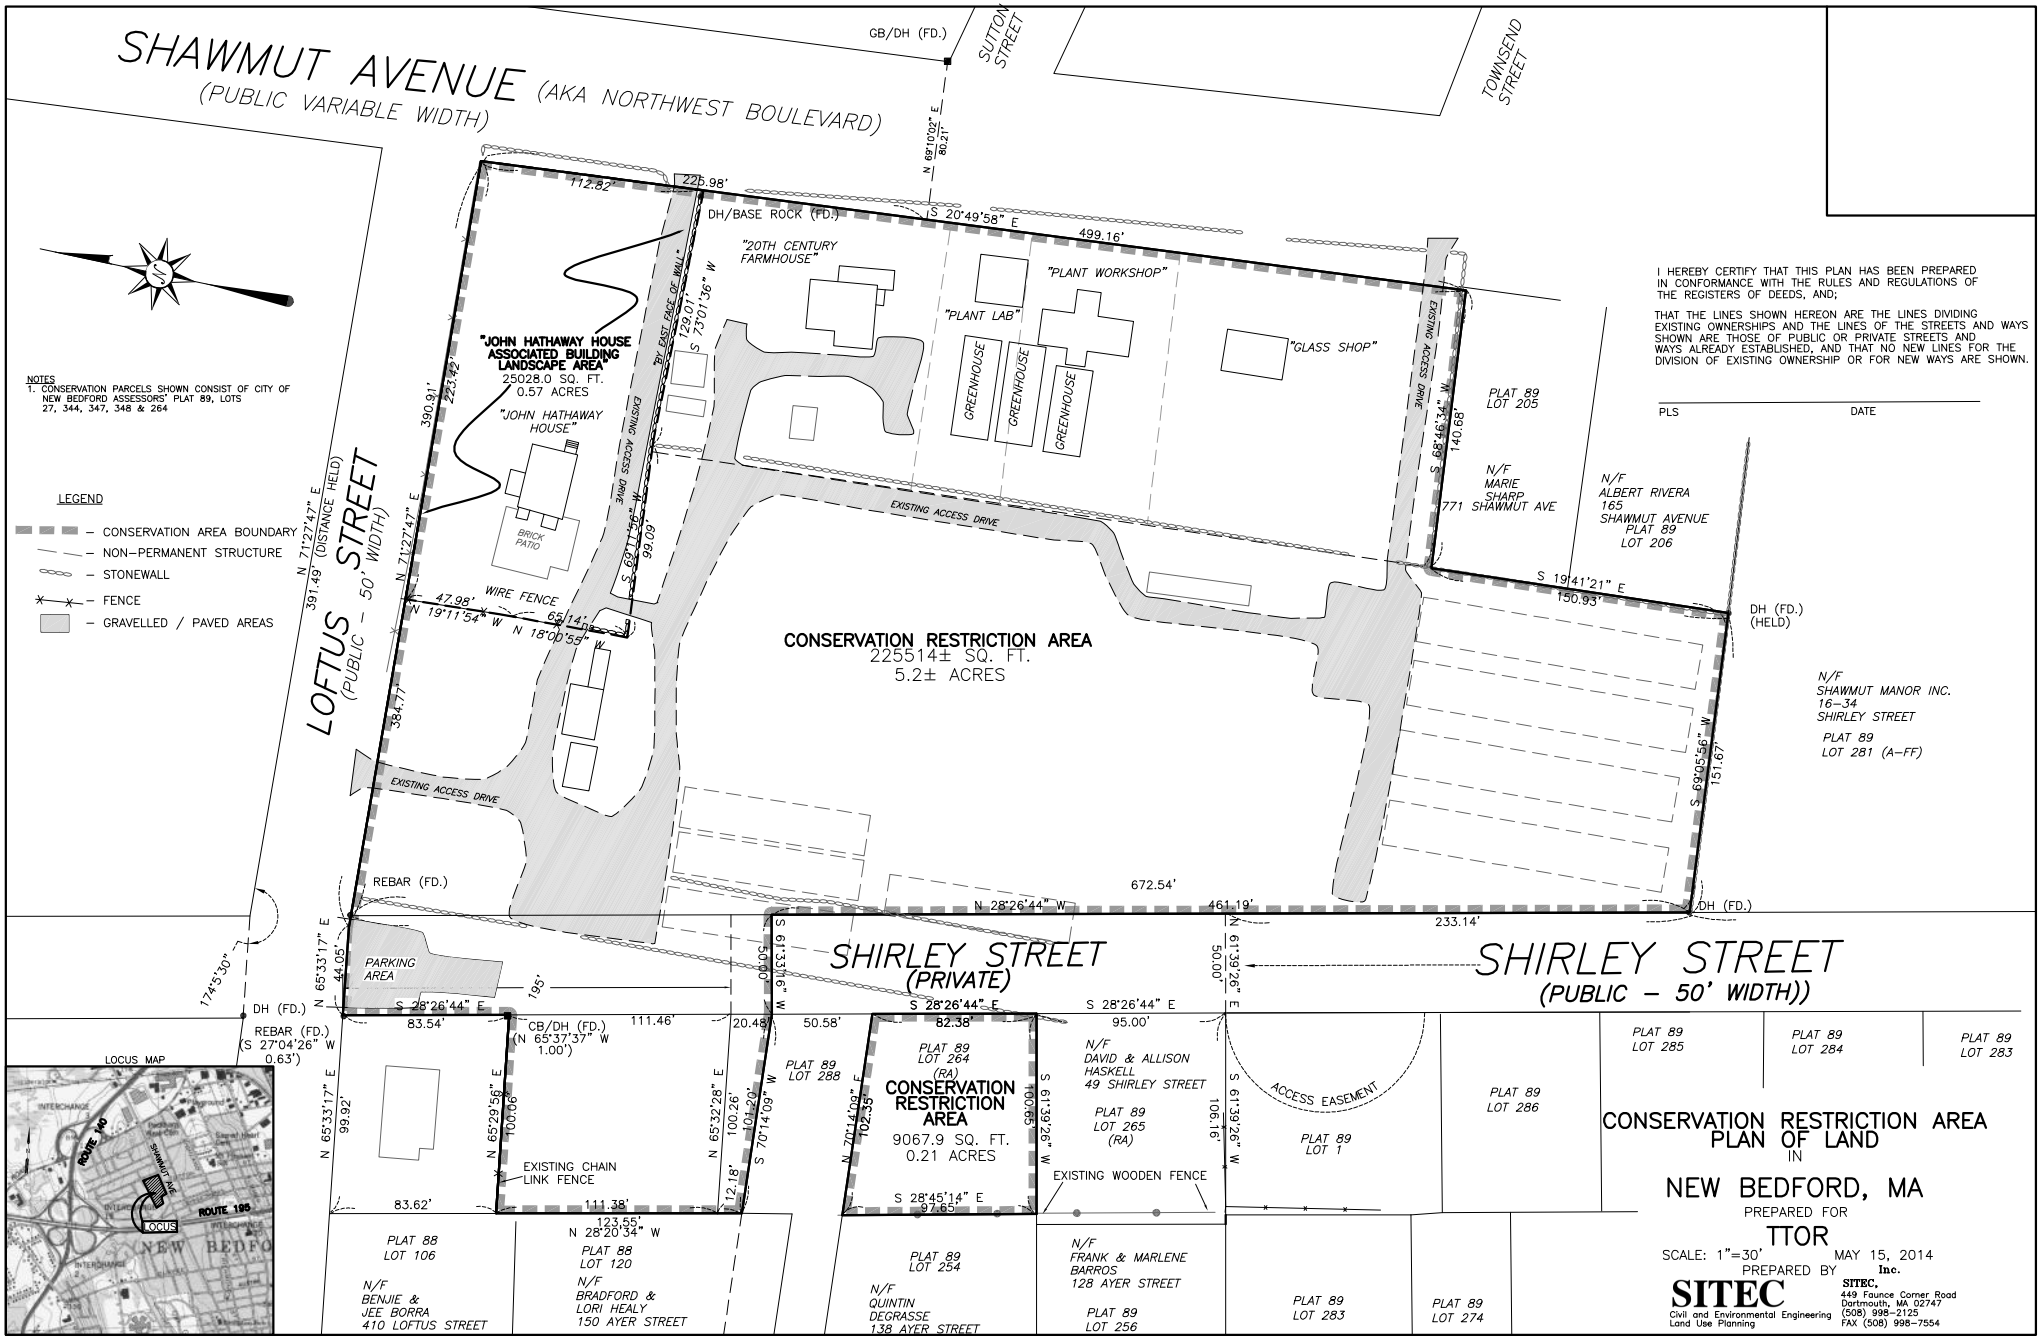

NOTES
1. CONSERVATION PARCELS SHOWN CONSIST OF CITY OF NEW BEDFORD ASSESSORS' PLAT 89, LOTS 27, 344, 347, 348 & 264

LEGEND
- CONSERVATION AREA BOUNDARY
- NON-PERMANENT STRUCTURE
- STONEWALL
- FENCE
- GRAVELLED / PAVED AREAS

I HEREBY CERTIFY THAT THIS PLAN HAS BEEN PREPARED IN CONFORMANCE WITH THE RULES AND REGULATIONS OF THE REGISTERS OF DEEDS, AND;

THAT THE LINES SHOWN HEREON ARE THE LINES DIVIDING EXISTING OWNERSHIPS AND THE LINES OF THE STREETS AND WAYS SHOWN ARE THOSE OF PUBLIC OR PRIVATE STREETS AND WAYS ALREADY ESTABLISHED, AND THAT NO NEW LINES FOR THE DIVISION OF EXISTING OWNERSHIP OR FOR NEW WAYS ARE SHOWN.

PLS DATE

CONSERVATION RESTRICTION AREA PLAN OF LAND IN NEW BEDFORD, MA

PREPARED FOR

TTOR

SCALE: 1"=30' MAY 15, 2014

PREPARED BY Inc.

SITEC
Civil and Environmental Engineering
Land Use Planning

SITEC,
449 Faunce Corner Road
Dartmouth, MA 02747
(508) 998-2125
FAX (508) 998-7554