City of New Bedford, MA; Fisherman's Memorial Pier

Structural Section & Extreme Water Levels

(Pier ~ 64' wide x 330' LOA)

3/20/14
NA

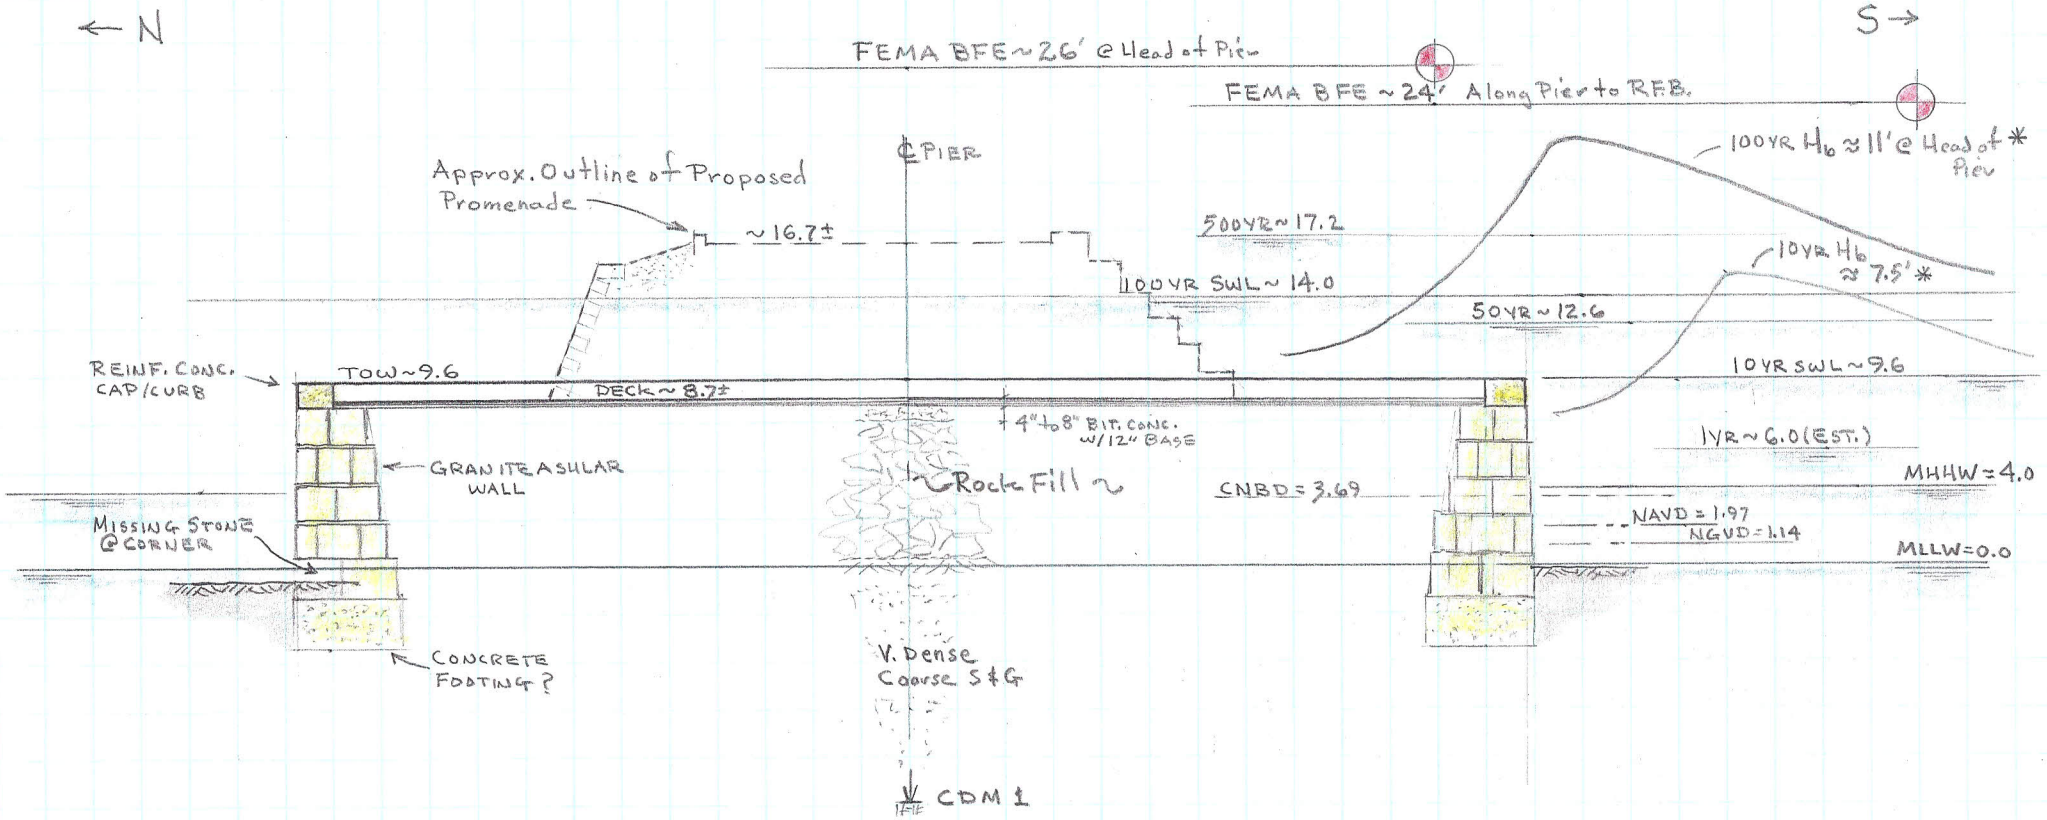

* Depth limited breaking wave profiles for bottom @ MLLW

WALL SECTIONS INFERRED FROM:
"Plan to Accompany Petition of City of New Bedford to Maintain Stone Jetties & Stone Pier as Constructed in 1936"
N.B. DPW Aug. 1942

Pier Section Looking East Near Outshore End

1" = 10'

(Water Levels Rounded to 0.1')
Datum is MLLW = 0.0