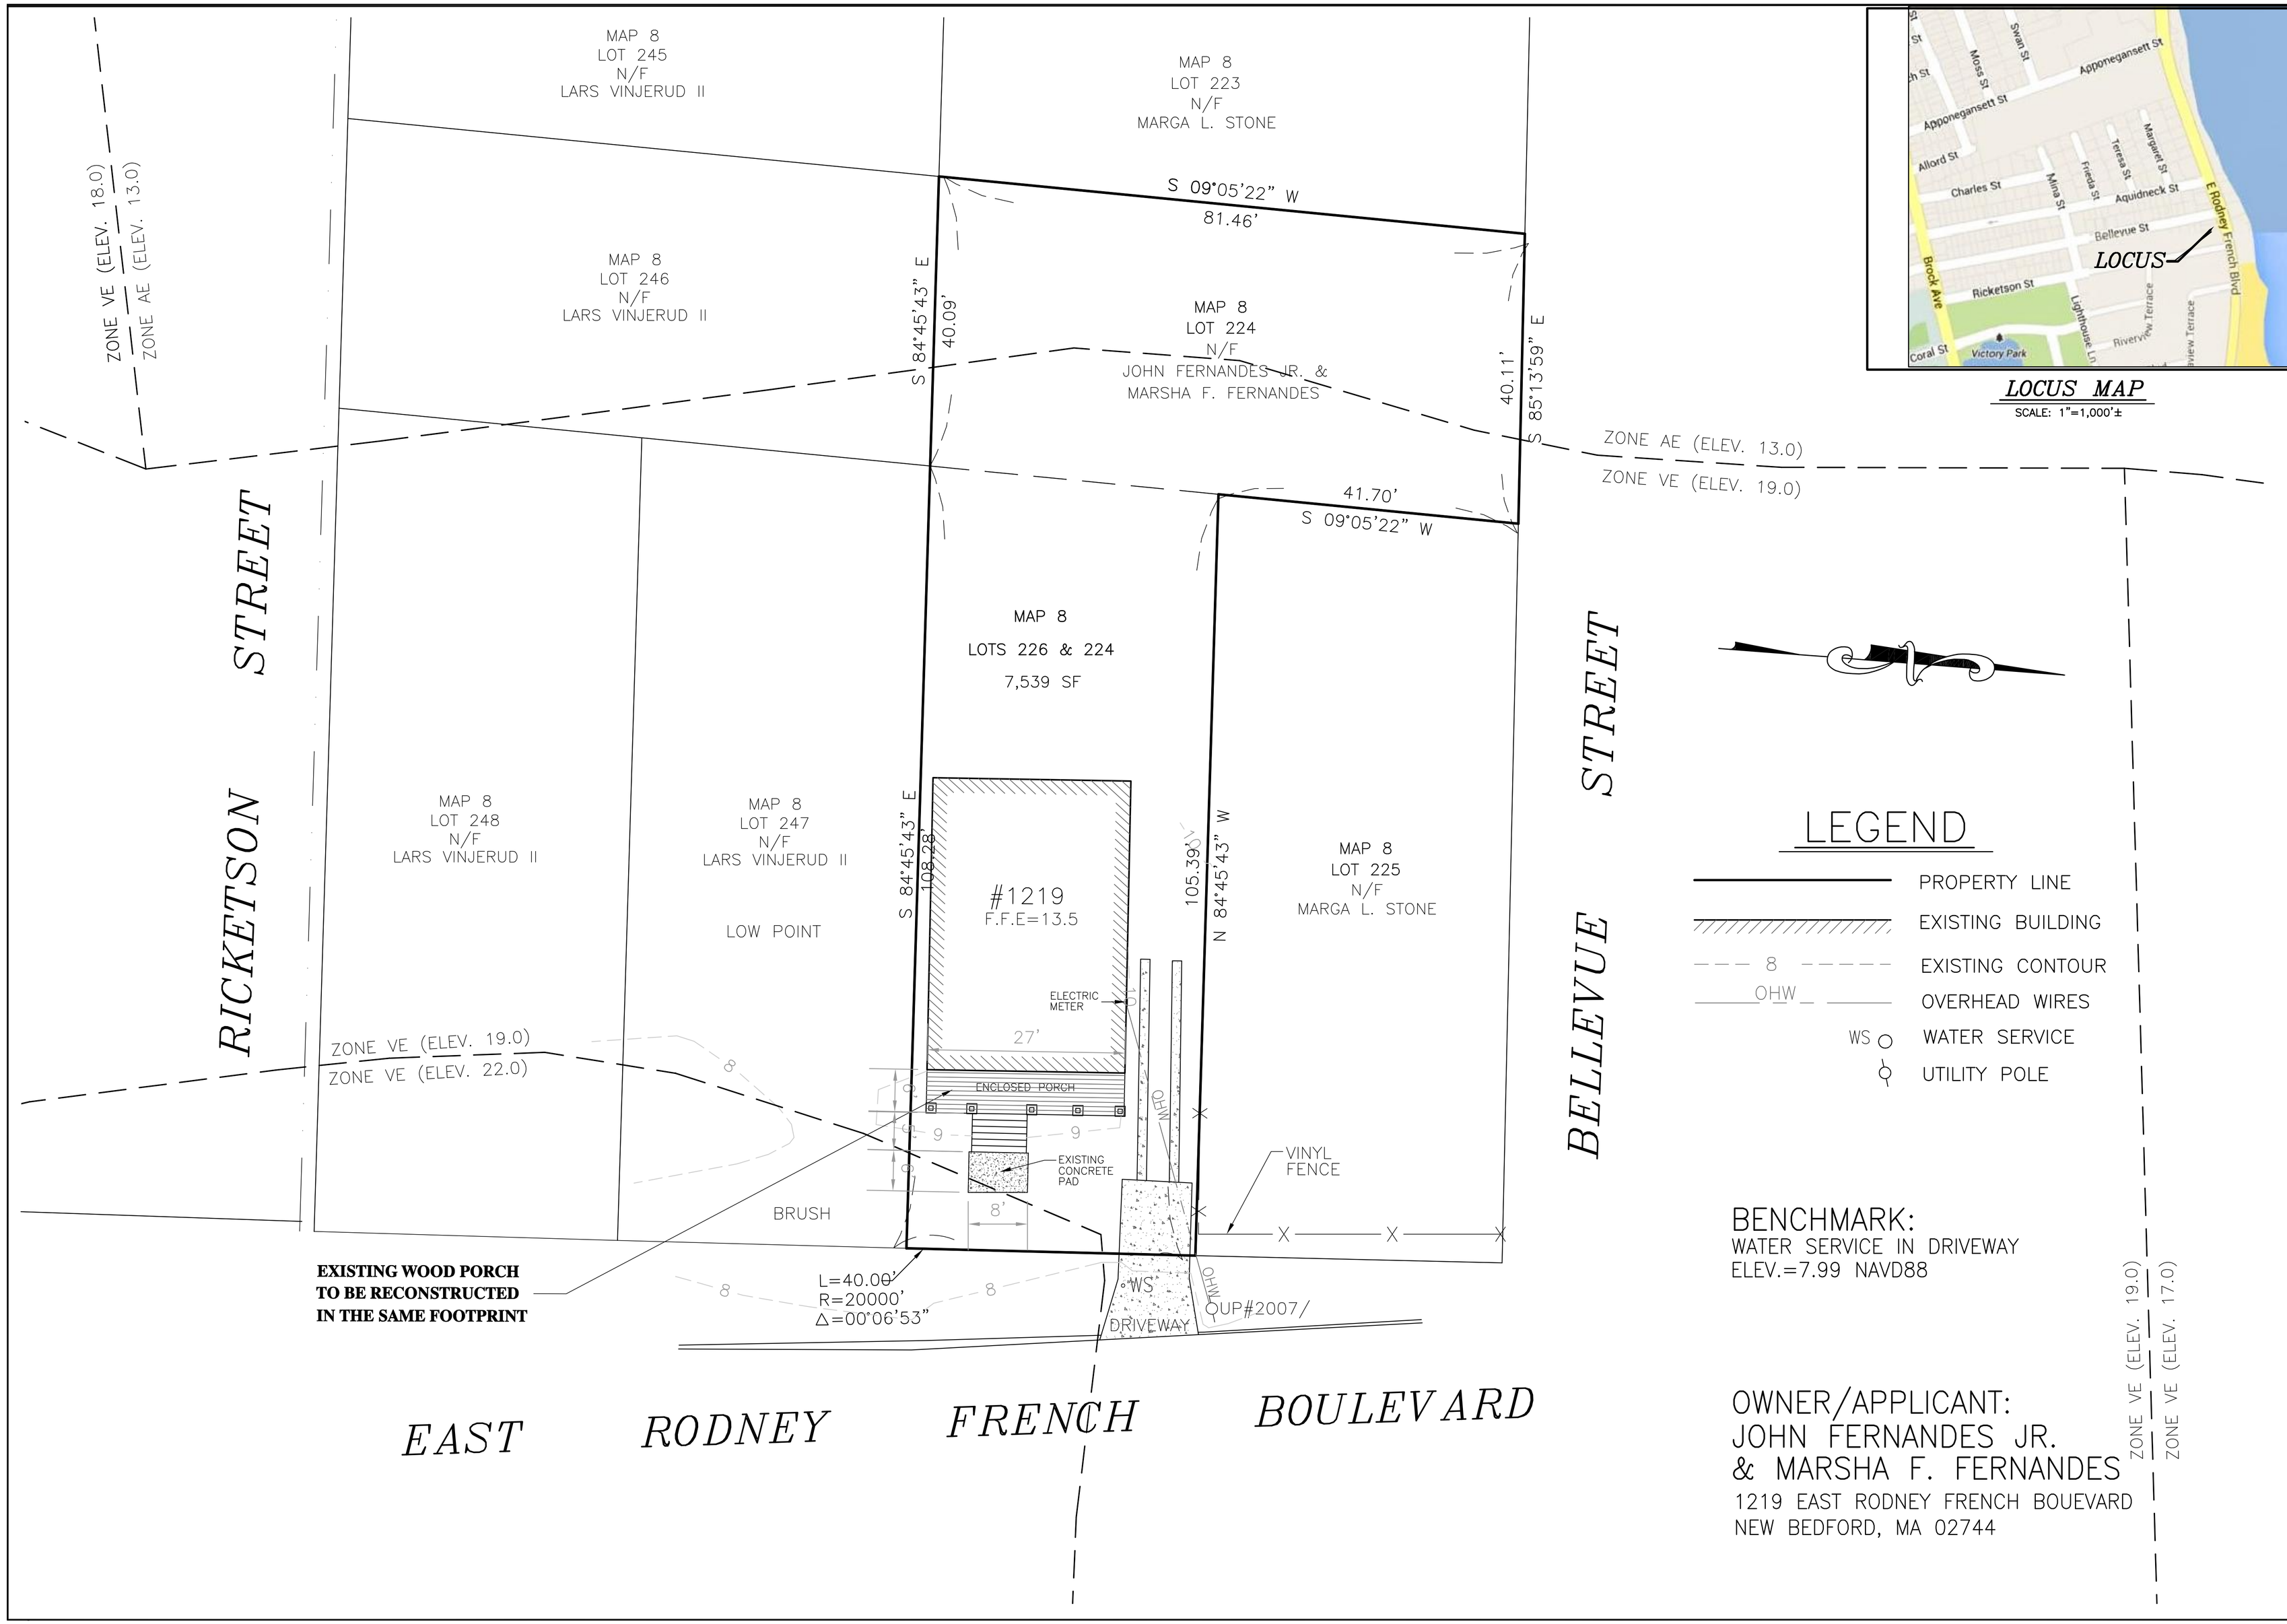

No.	Date	Revision Description	Chkd. by	Apprd. by

scale: 1"=10'
date: AUGUST 18, 2014
drawn: MPD
checked: SDG
approved: SDG
sheet 1 of 1
drawing number: PR-1

project: MAP 8 LOT 226
1219 EAST RODNEY FRENCH BOULEVARD
NEW BEDFORD, MASSACHUSETTS

client: JOHN FERNANDES JR. & MARSHA F. FERNANDES

drawing title: PORCH REPAIR PLAN

SITEC
Civil and Environmental Engineering
Land Use Planning
SITEC, Inc.
449 Faunce Corner Road
Dartmouth, MA 02747
(508) 998-2125
FAX (508) 998-7554

Acad No. DAR 13-5428
PORCH REPAIR PLAN.DWG
File No. 13-5428