"I CERTIFY THAT THIS PLAN CONFORMS WITH THE RULES AND REGULATIONS OF THE REGISTERS OF DEEDS".

PREPARER

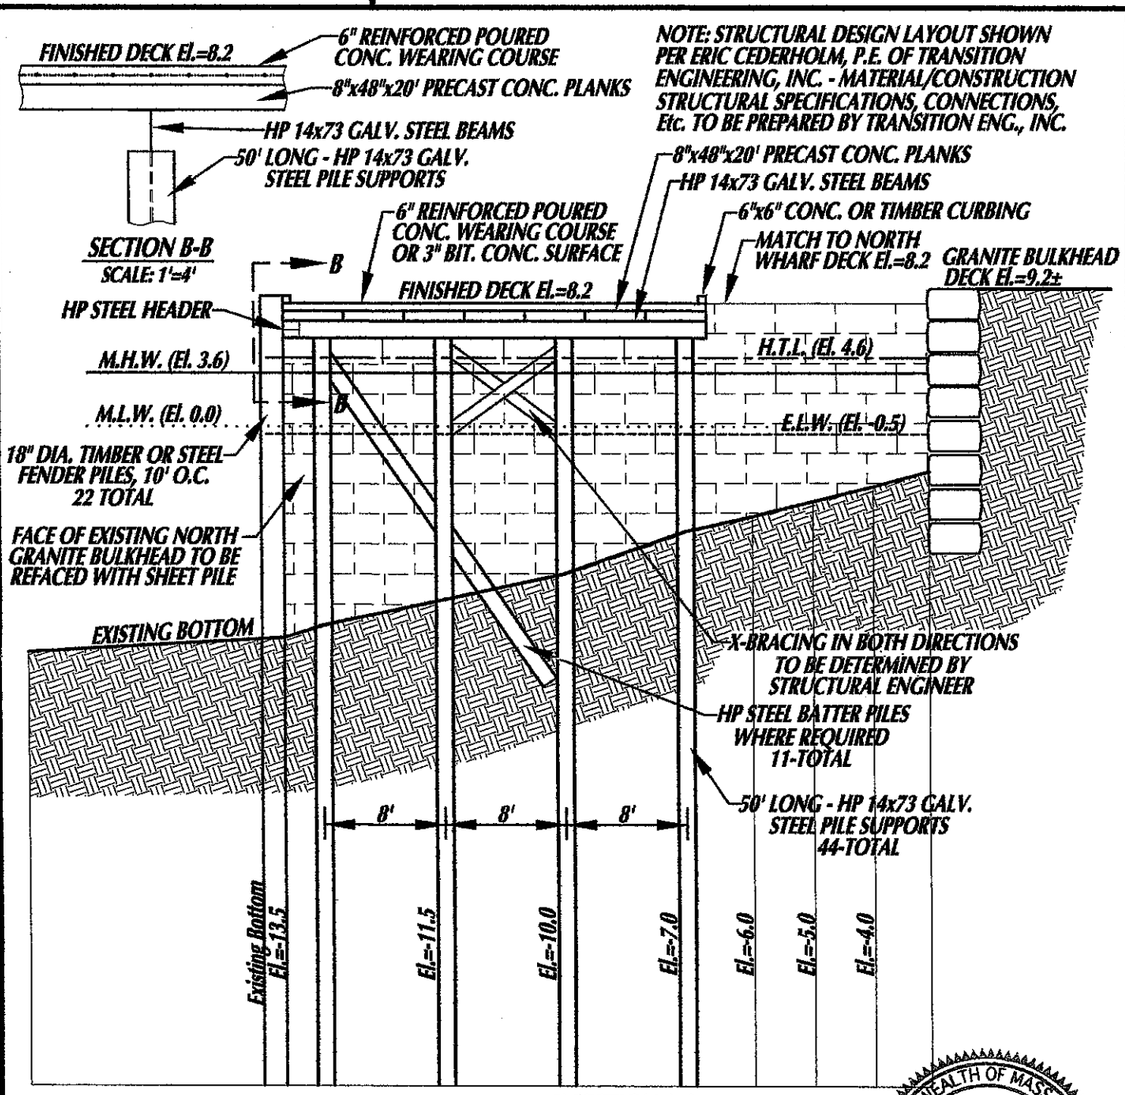

X-SECTION A-A

COMMONWEALTH OF MASSACHUSETTS
N. DOUGLAS SCHNEIDER
CIVIL
No. 38540
REGISTERED PROFESSIONAL ENGINEER

7-28-15

0 5 10 20

SCALE: 1"=10'

X-SECTION A-A
ELEVATION VIEW

BRIDGE REAL ESTATE INVESTORS, LLC
at 12 FISH ISLAND in
CITY OF NEW BEDFORD
COUNTY OF BRISTOL, MA.
JULY 22, 2015 SCALE AS NOTED
N. DOUGLAS SCHNEIDER & ASSOCIATES, INC.
1-508-758-7866

Drawn By: D.M.D.	Checked By: N.D.S.	Job No. 2449

NO.	REVISION DATE	DESCRIPTION
1		

SHEET 4 OF 4 SHEETS

"I CERTIFY THAT THIS PLAN CONFORMS WITH THE RULES AND REGULATIONS OF THE REGISTERS OF DEEDS".

PREPARER

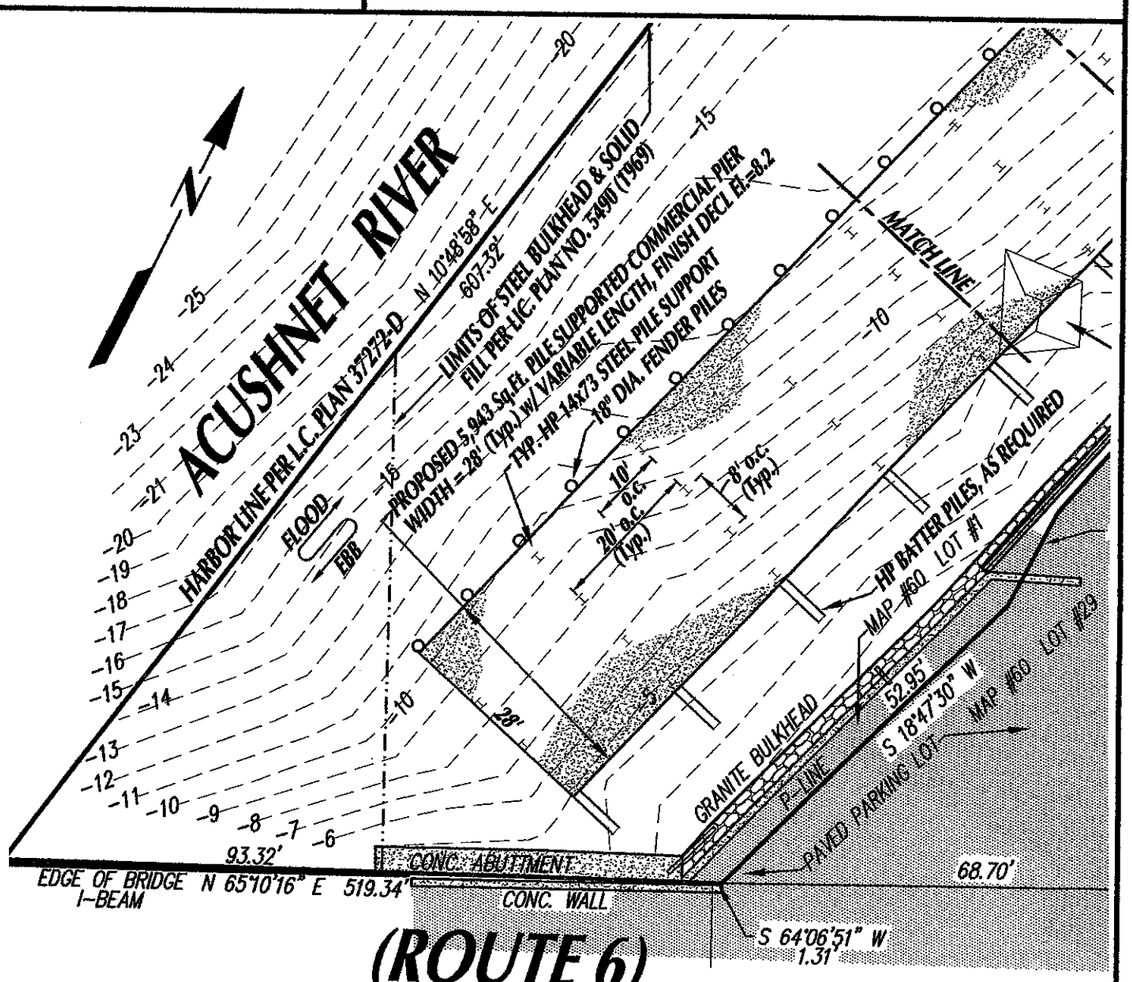

(ROUTE 6)
NEW BEDFORD - FAIRHAVEN BRIDGE

COMMONWEALTH OF MASSACHUSETTS
N. DOUGLAS SCHNEIDER
CIVIL
No. 38540
REGISTERED PROFESSIONAL ENGINEER
7-24-15

0 10 20 40

SCALE: 1"=20'

PLAN VIEW – SOUTH

BRIDGE REAL ESTATE INVESTORS, LLC
at 12 FISH ISLAND in
CITY OF NEW BEDFORD
COUNTY OF BRISTOL, MA.
JULY 22, 2015 SCALE AS NOTED
N. DOUGLAS SCHNEIDER & ASSOCIATES, INC.
1-508-758-7866

Drawn By: D.M.D.	Checked By: N.D.S.	Job No. 2449

NO.	REVISION DATE	DESCRIPTION
1		

SHEET 3 OF 4 SHEETS