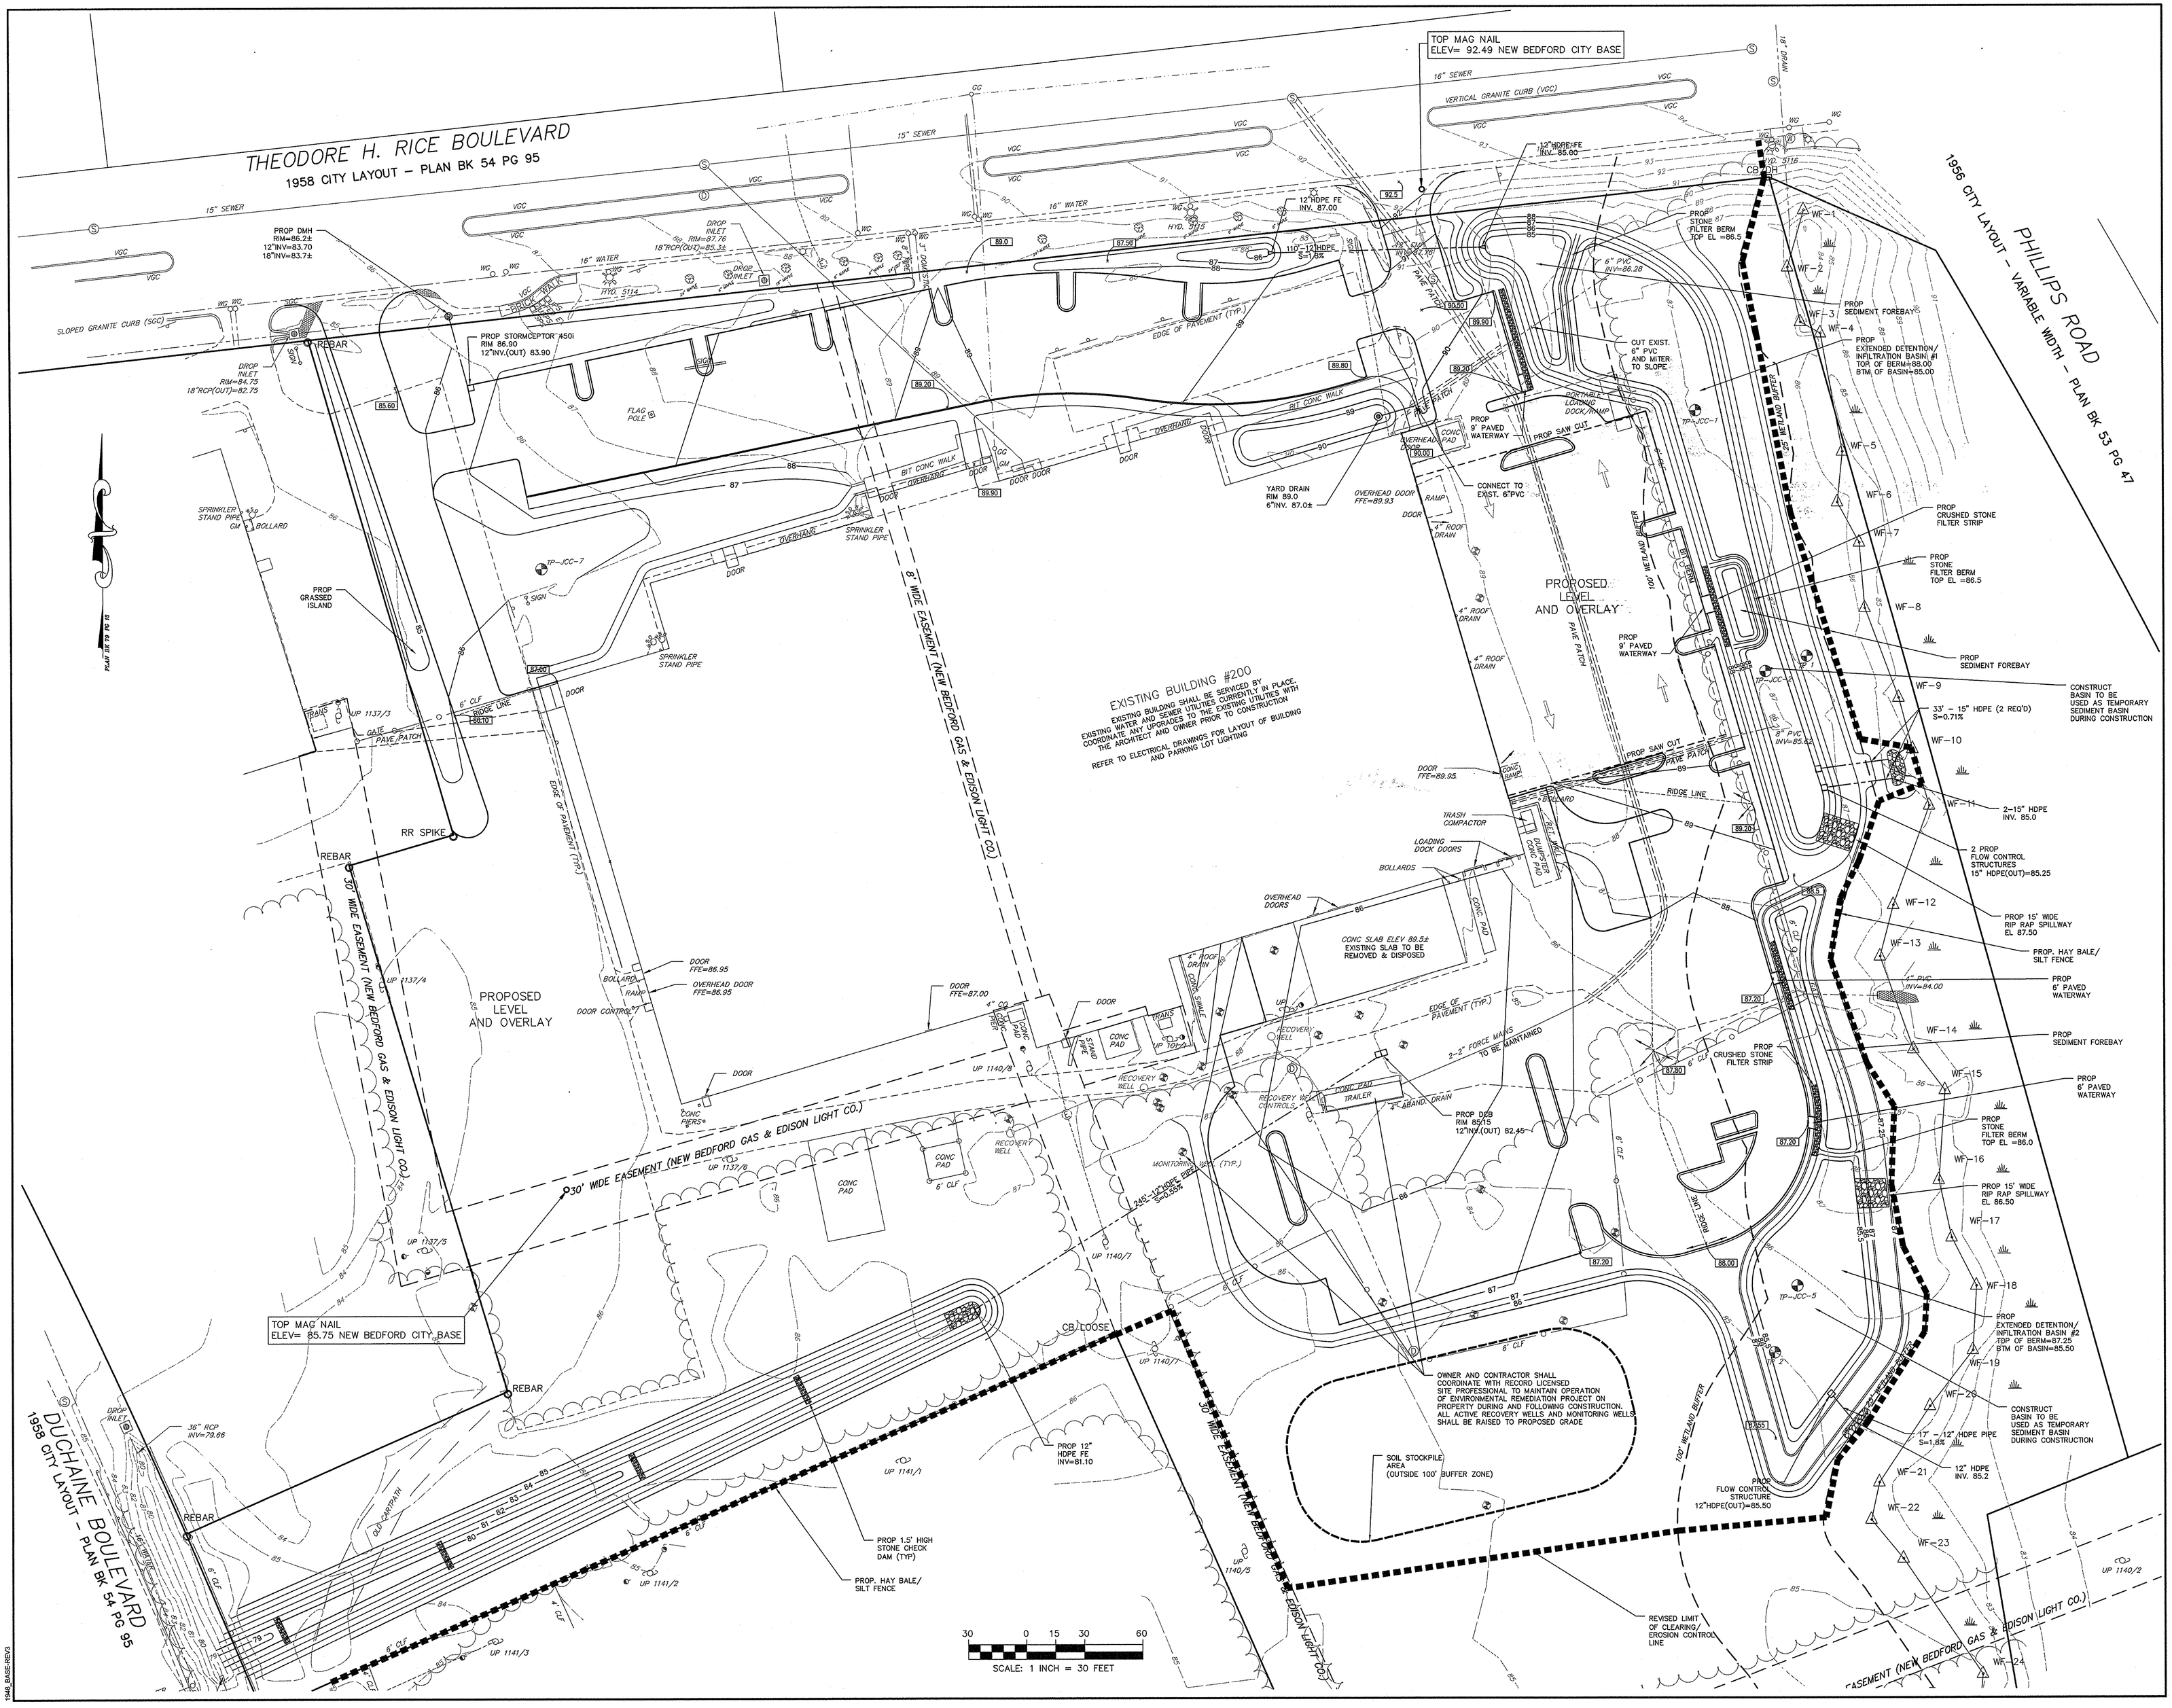

FIELD ENGINEERING CO., INC.
CONSULTING ENGINEERS

11D INDUSTRIAL DRIVE
P.O. BOX 1178
MATTAPOISETT, MA 02739
TEL: (508) 758-2749
FAX: (508) 758-2849

THE CROCKER BUILDING
4 COURT STREET SUITE 104
TAUNTON, MA 02780
TEL: (508) 824-9279
FAX: (508) 824-9276

Revisions

No.	Description	Date	Appvd.

Date 5/4/16

Scale 1"=30'

Drawn By	Designed By	Checked By
RMS/JCC	JCC	RRR

Issued For

PERMITTING

COMMONWEALTH OF MASSACHUSETTS
RICHARD R. RICCIO III
CIVIL
No. 45089
PROFESSIONAL ENGINEER
5/5/16

PLAN TO ACCOMPANY AN AMENDED ORDER OF CONDITIONS REQUEST
FIRST HIGHLAND MANAGEMENT AND DEVELOPMENT CORPORATION

200 THEODORE H. RICE BOULEVARD
NEW BEDFORD, MASSACHUSETTS

Drawing Title

AMENDED OOC
SITE PLAN

Project No.	Sheet
1948	1 OF 1

Sheet No.

SP-1

1948_BASE-REV3