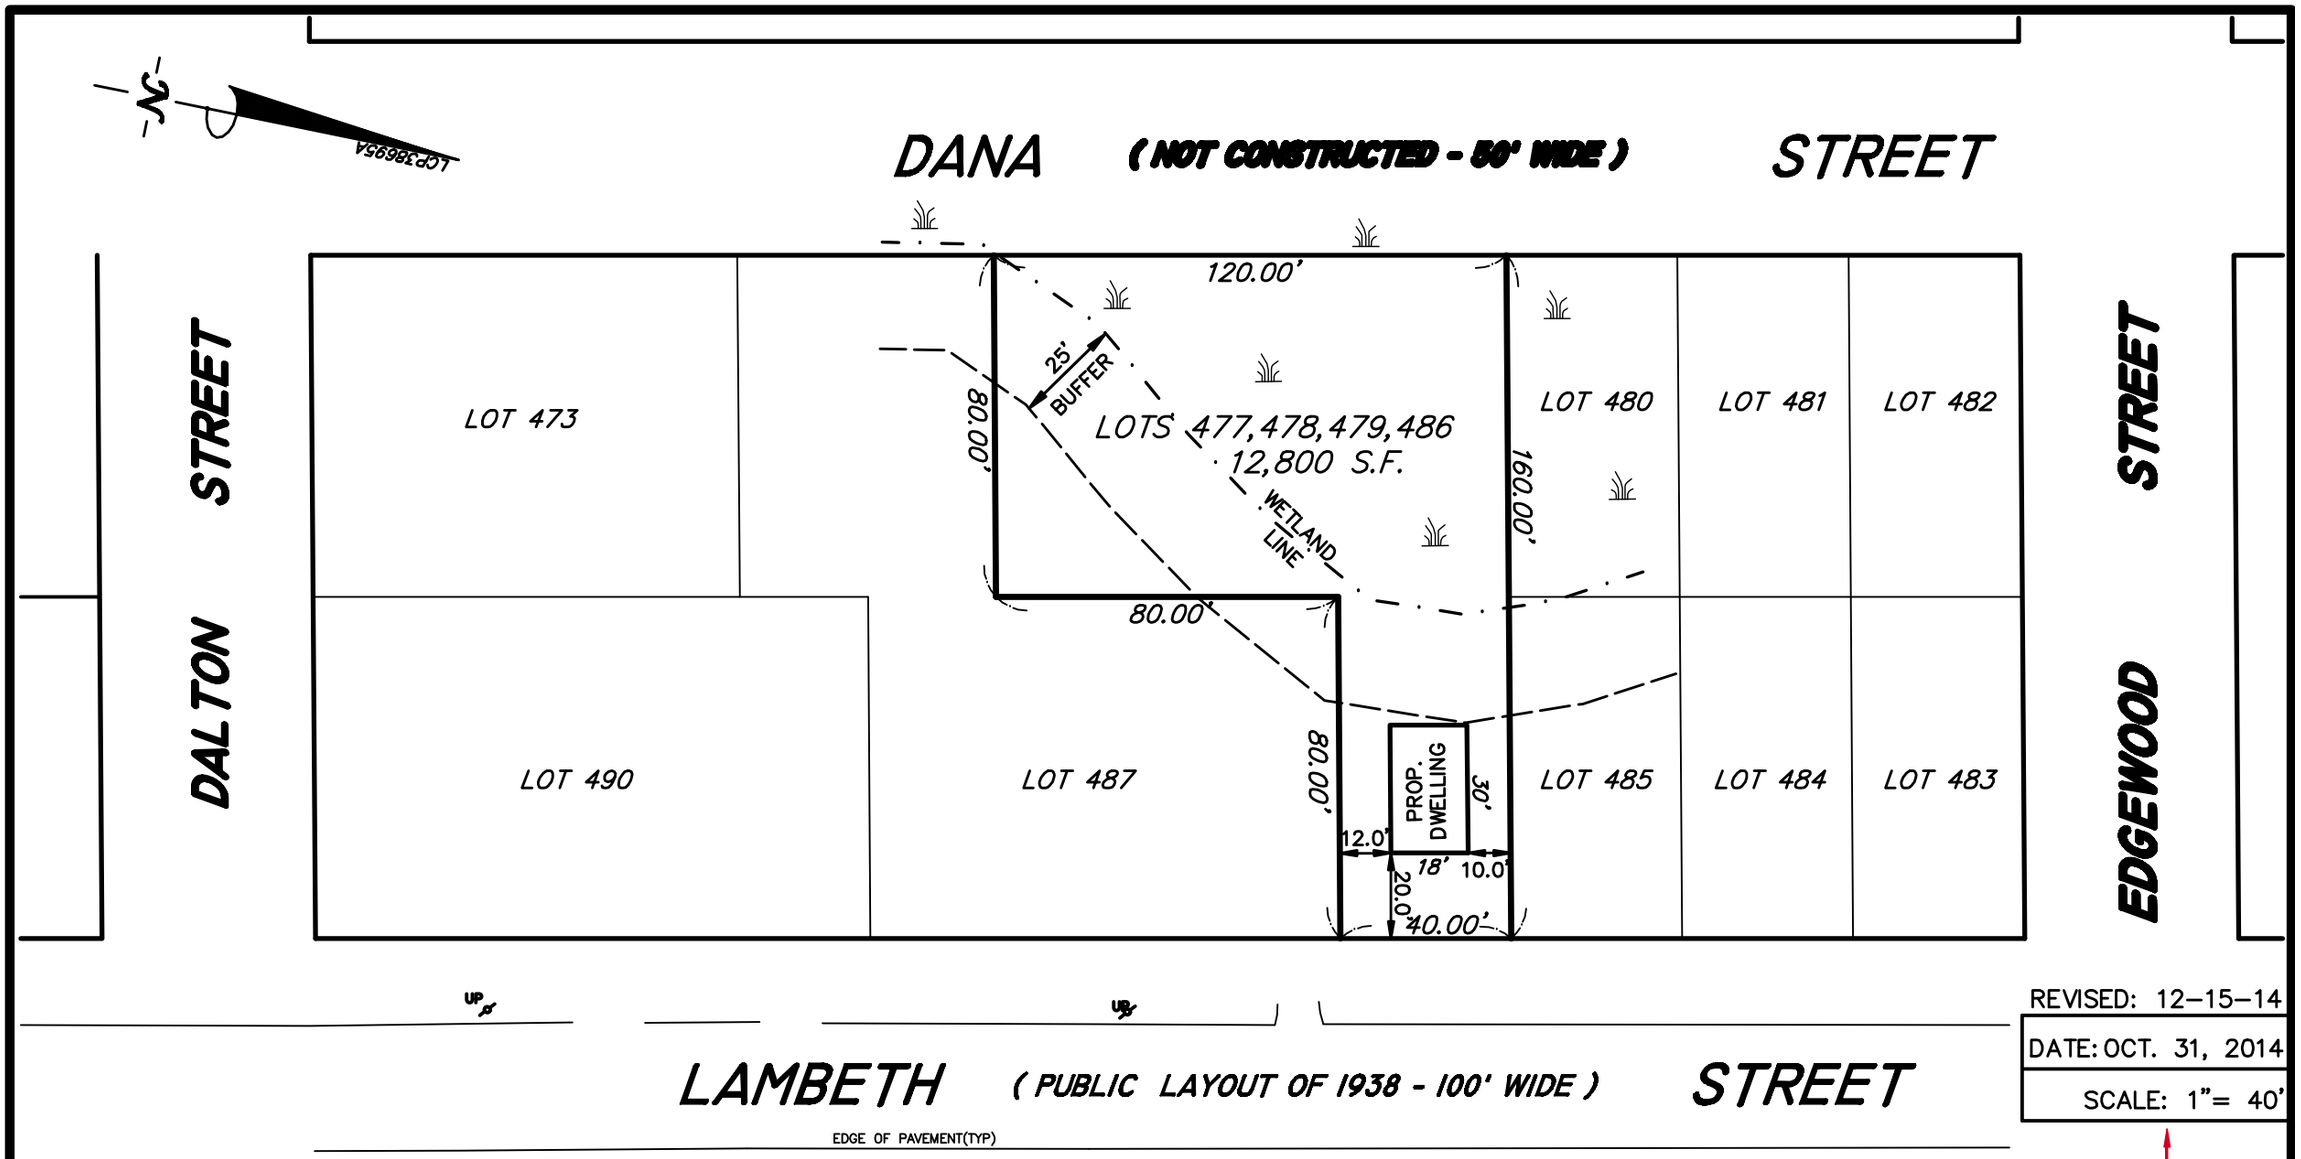

REVISED: 12–15–14

DATE: OCT. 31, 2014

SCALE: 1"= 40'

BOARD OF APPEALS PLAN

LAMBETH STREET NEW BEDFORD, MA

ROMANELLI ASSOCIATES INC.
PROFESSIONAL LAND SURVEYORS
4480 Acushnet Ave. New Bedford, MA 02745
Phone (508) 995-0100 - (508) 995-6678
WWW.ROMANELLI-INC.COM

JN 14–139